


SITE PLAN OF PLOT NO. AC-

AT AMBEDKAR ROAD, DISTT. CENTRE GZB

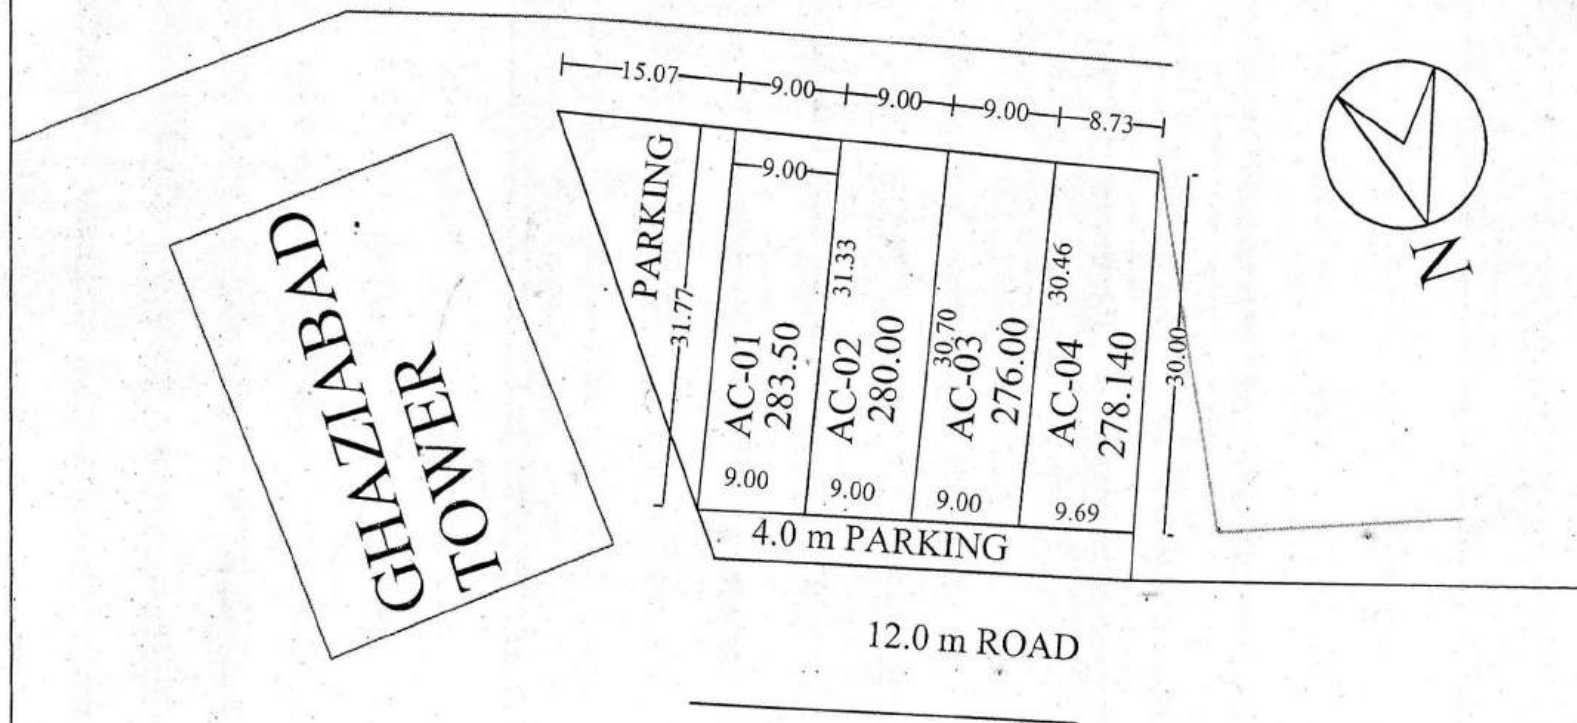

[Signature]
31/03/10

PREPARED By.

COMPARED By.

[Signature]
31/3/10

Measured By.


[Signature]
31.03.10

Astt. Engineer

[Signature]
07/4/10

Town Planner.

SITE PLAN OF PLOT NO. AC- 06 AT AMBEDKAR ROAD, DISTT. CENTRE GZB

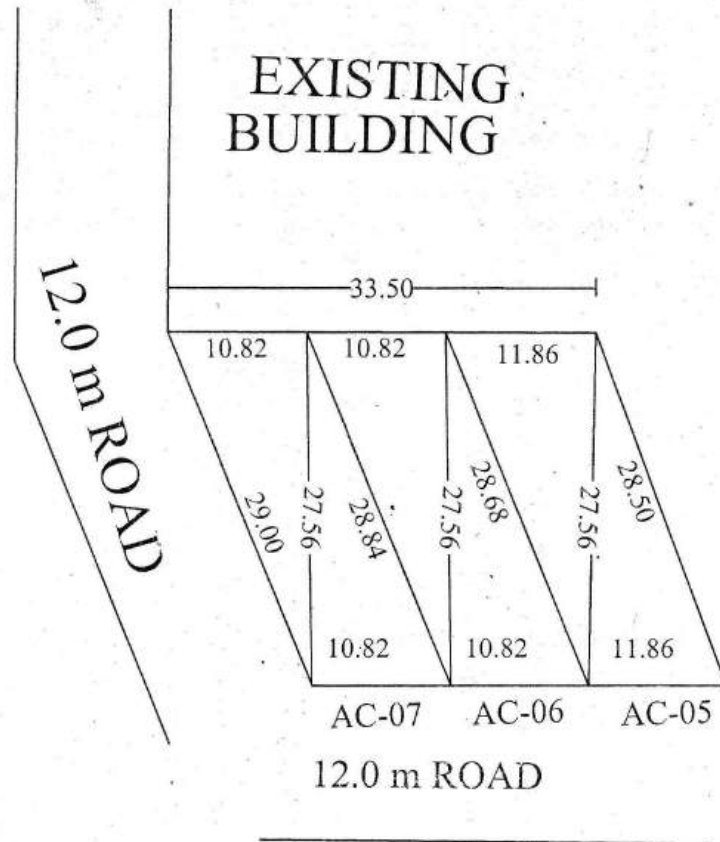

PLOT NO.	AREA
AC-05	311.03 SQ.M
AC-06	296.64 SQ.M
AC-07	296.97 SQ.M

PREPARED By. *[Signature]*
28/03/12.

COMPARED By. *[Signature]*
27/3/12


Measured By. *[Signature]*
20/3/12

Astt. Engineer *[Signature]*
26/03/12

Town Planner. *[Signature]*
29/3/12

SITE PLAN OF PLOT NO. AC-

AT AMBEDKAR ROAD, DISTT. CENTRE GZB

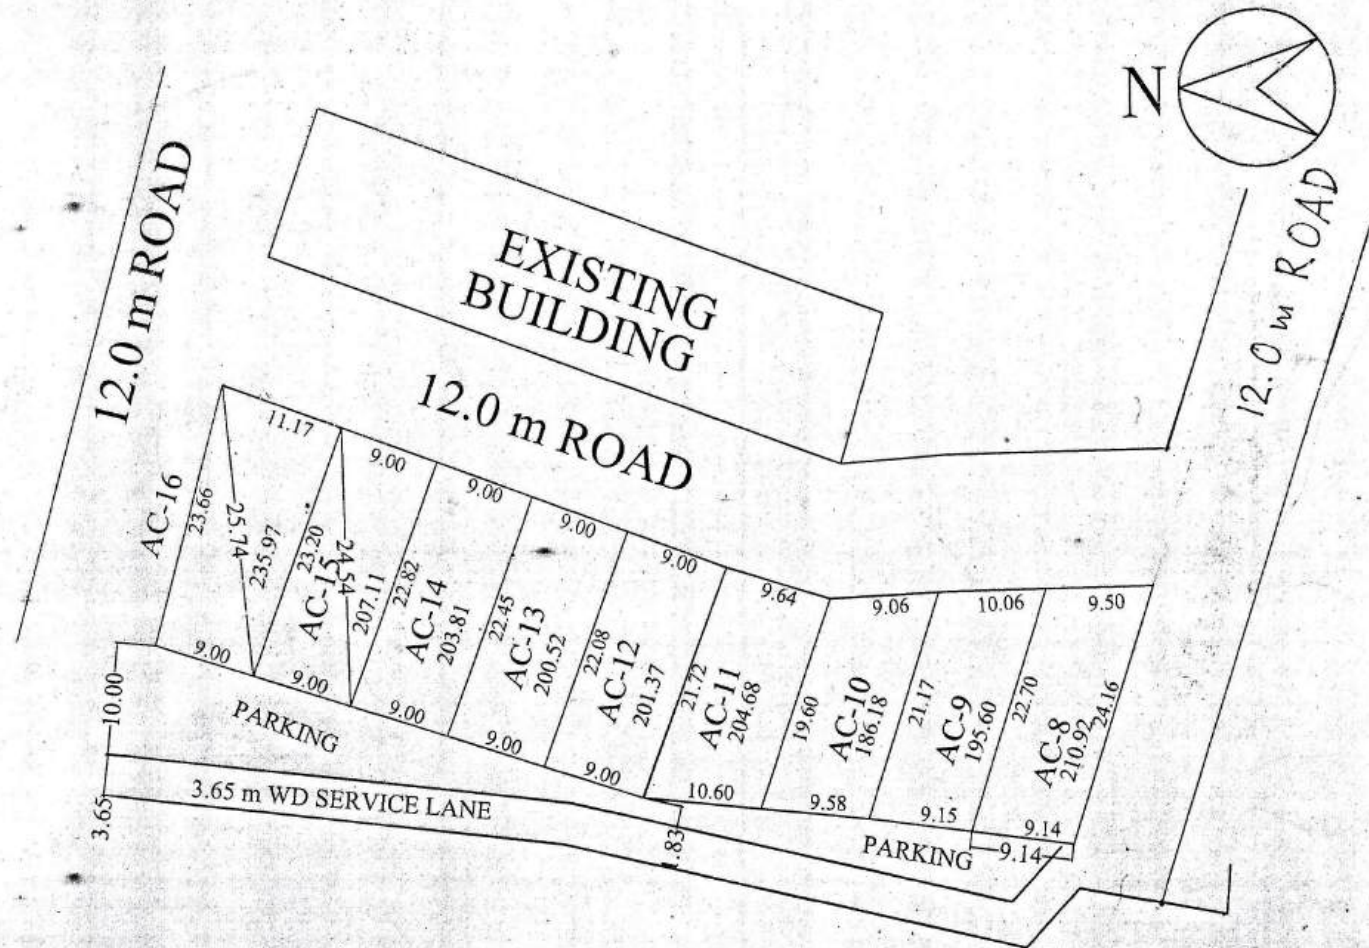

PREPARED By. *[Signature]*
29/12/08

COMPARED By. *[Signature]*
29-12-08

Measured By. *[Signature]*


[Signature]
29.12.08
Asstt. Engineer

[Signature]
29/12/08
A.T.P.

[Signature]
29/12/08
E.E.

[Signature]
29/12/08
Town Planner.

SITE PLAN FOR COMMERCIAL PLOT NO. AT AMBEDKAR ROAD, DISTT. CENTRE

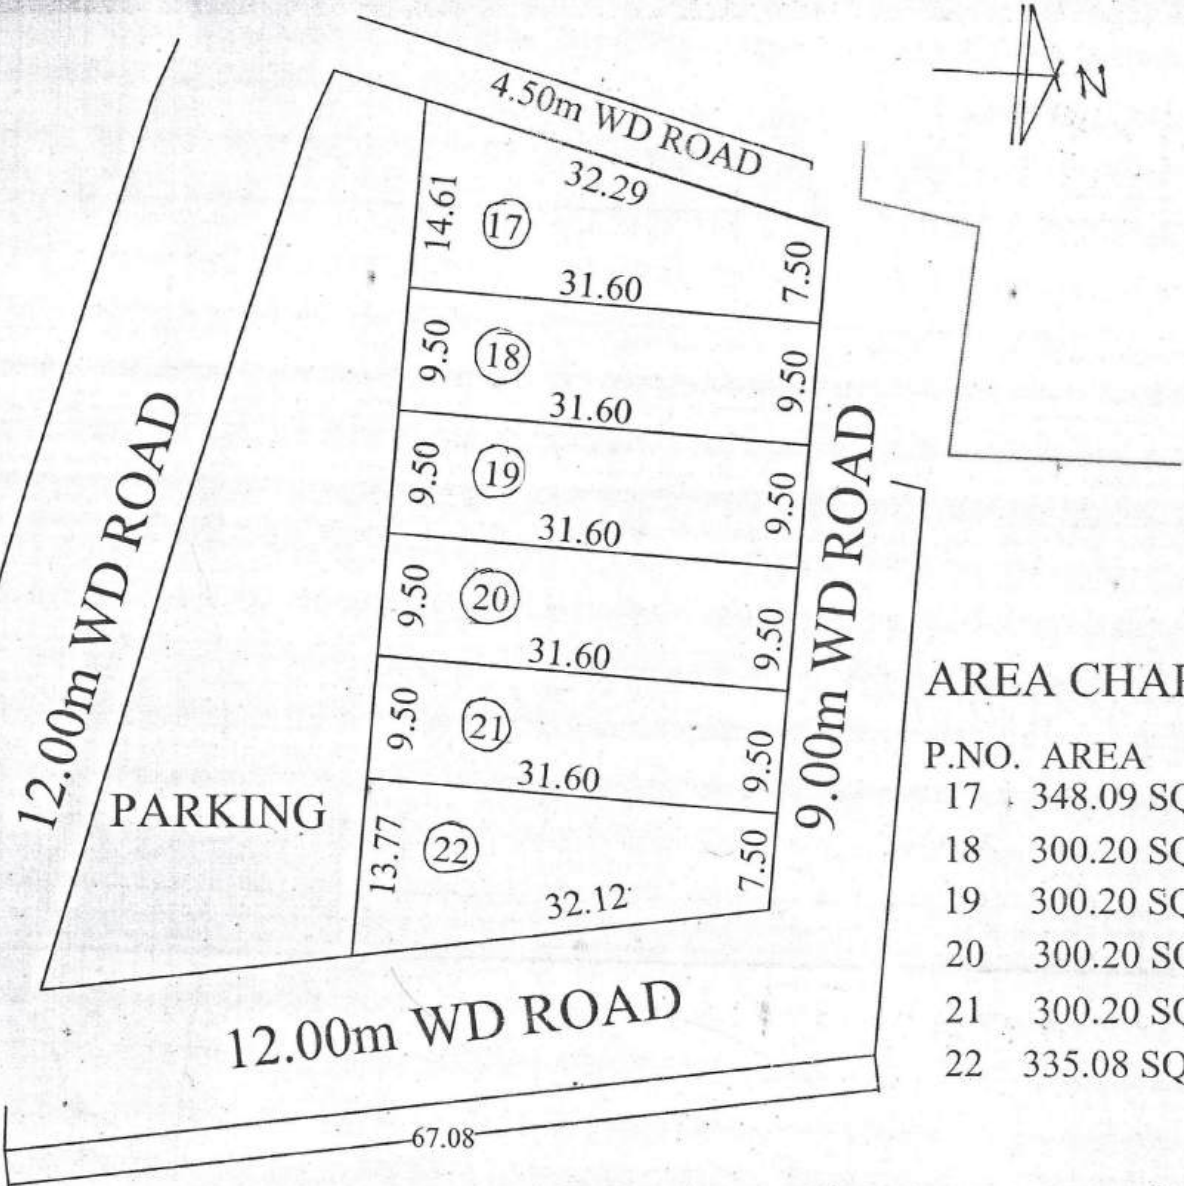

AREA CHART

P.NO.	AREA
17	348.09 SQM
18	300.20 SQM
19	300.20 SQM
20	300.20 SQM
21	300.20 SQM
22	335.08 SQM

PREPARED BY
30/08/08

COMPARED BY
30/8/08
sd. Zaksir Ali
dt 26/08/08
J.E.

sd. sharma.
dt 26/08/08
A.E.

T.P.


SITE PLAN FOR COMMERCIAL PLOT NO.- C-2 AT ABHAY KHAND INDIRAPURAM, GHAZIABAD.

AREA OF COMMERCIAL PLOT = 1509.90 SQ.MT.
F.A.R & GROUND COVERAGE AS PER
BUILDING BYELAWS.

O.H.T. LAND



U.G.R. TANK

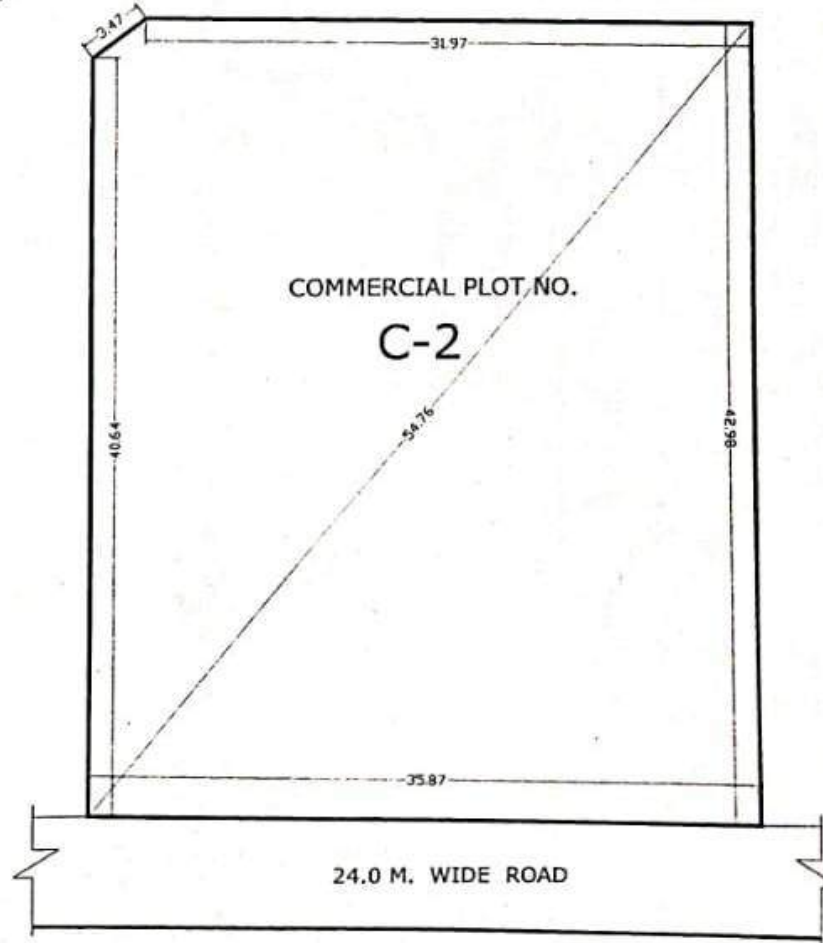

SOCIETY OF FRANCISCAN BROTHER'S SCHOOL


24.0 M. WIDE ROAD

(MEAS. & AREA CAL.) J.E.

A.E.

E.E.

REVISED SITE PLAN OF PLOT NO. EGH-1 (GROUP HOUSING) TO EC-1 (COMMERCIAL), KAUSHAMBI, GHAZIABAD
AS PER THE DECISION TAKEN BY GHAZIABAD DEVELOPEMENT AUTHORITY BOARD IN ITS 170TH MEETING
DATED 02-09-2025 ON PROPOSAL NO.170 / 16 / NIYOJAN ANUBHAG

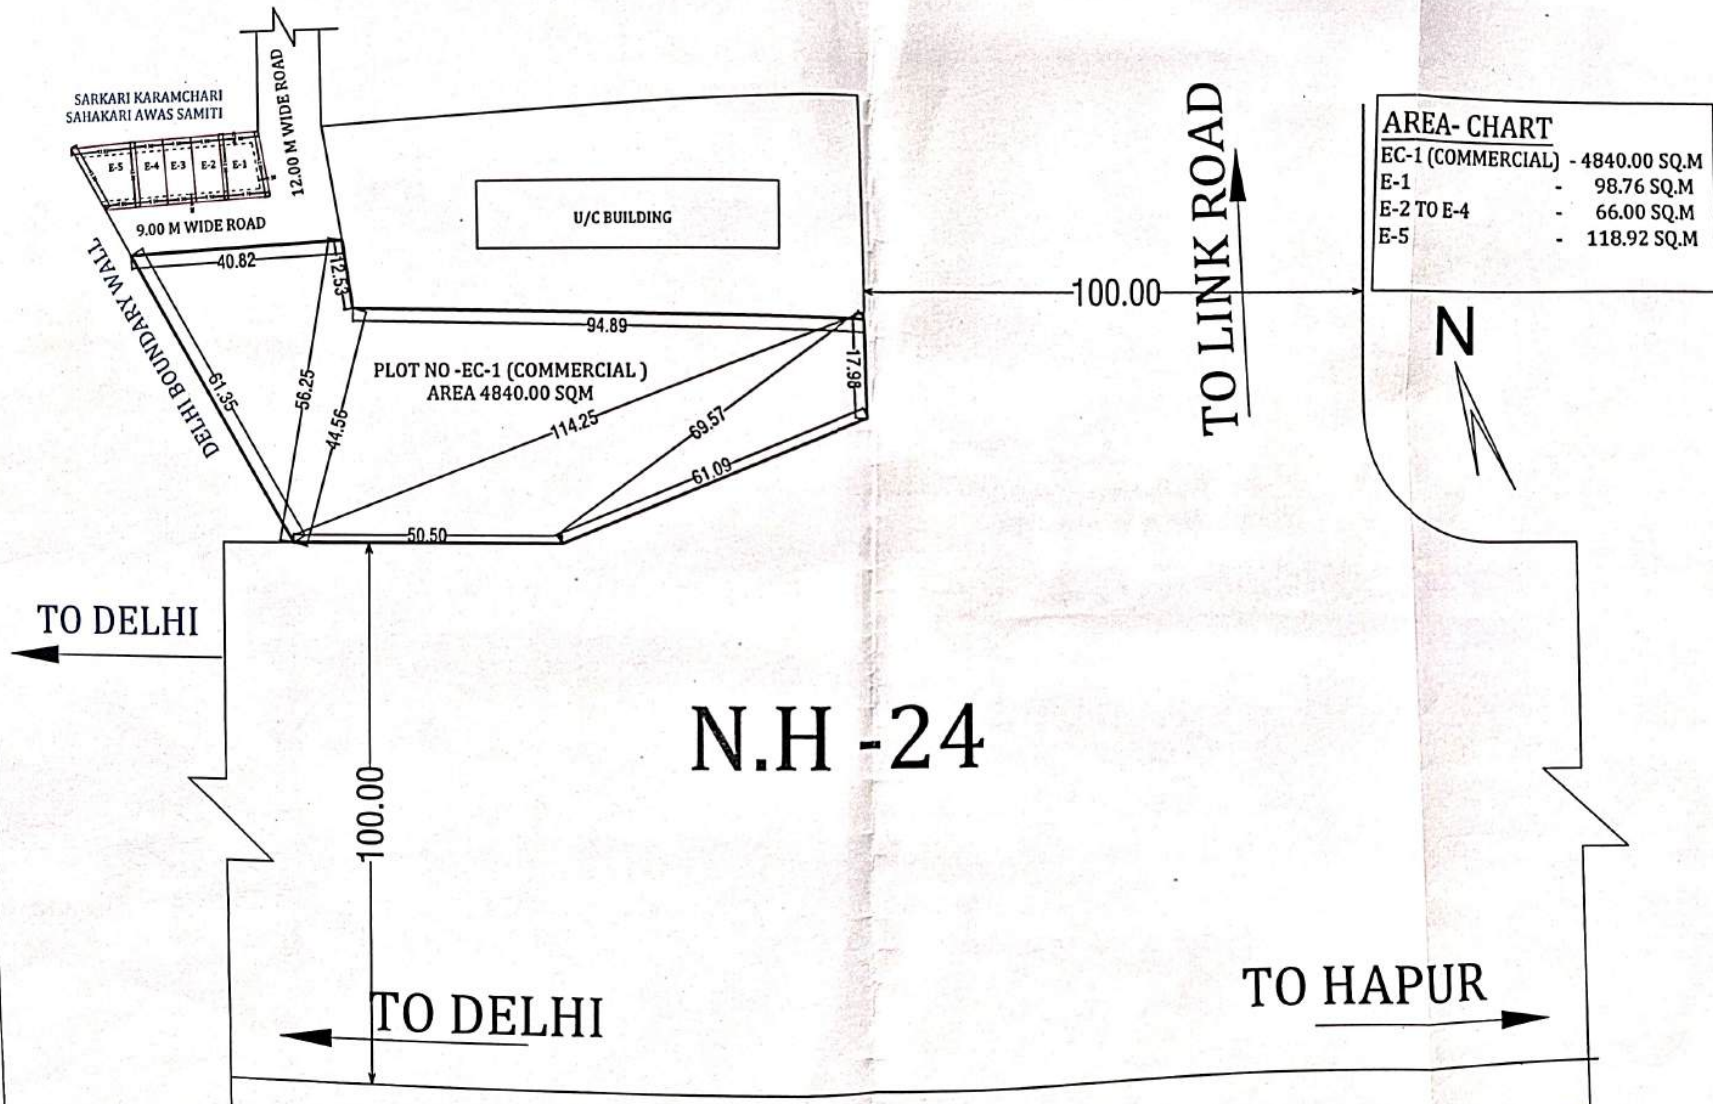

D/MAN
देवेंद्र कुमार
महानियोजक

AMIN

J.E
जोसेफ कुमार पाण्डेय
अवर अभियन्ता (सिटी)
राज्य सरकार

A.E

E.E
राजीव कुमार सिंह
अधिशारी अभियन्ता
जीएडीओ

TEH(LA)

A.T.P.
प्रकाश कुमार निषादी
नियोजक


A.E.(P)

C.T.P
अरविन्द कुमार
मुख्य नगर नियोजक

SECRY.

V.G.

TENTATIVE AREA MEASUREMENT
OF
PLOT NO - GH-03 & C-2

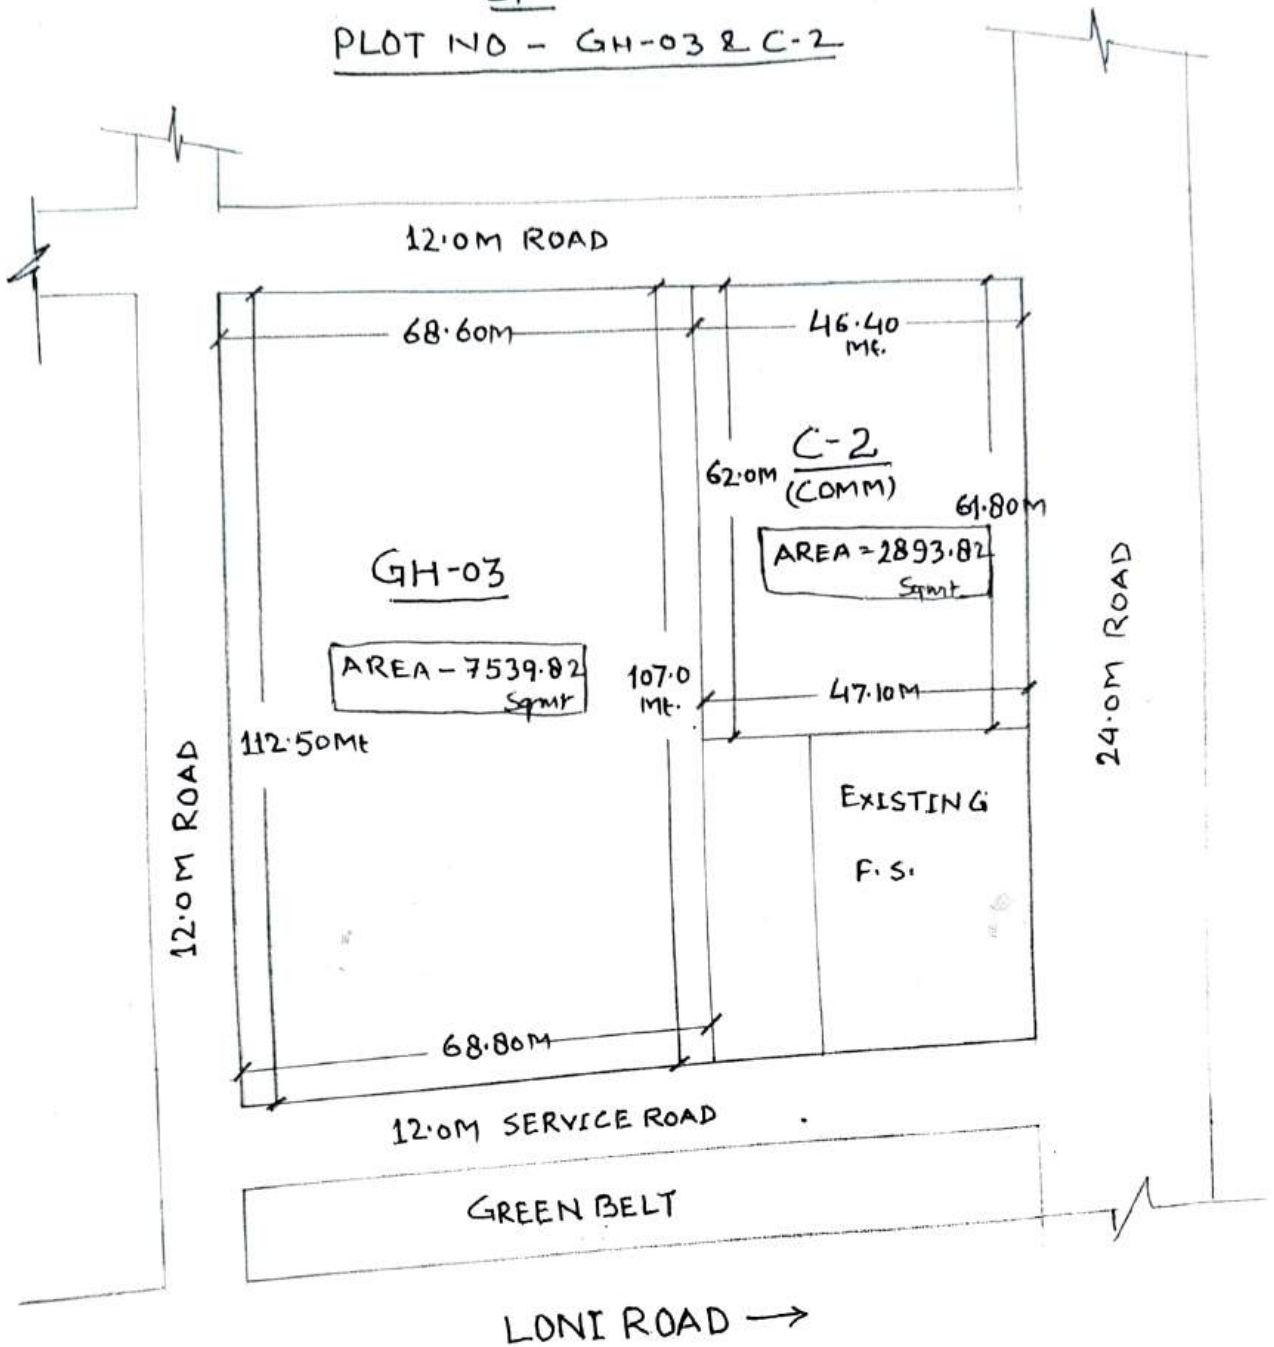


KOYAL ENCLAVE SCHEME

Sankar
A.E.

BB

SITE PLAN OF PLOT NO G.K. III / IN GYAN KHAND 3 INDIRAPURAM T.H. A. GHAZIABAD.

SCALE: 1:500

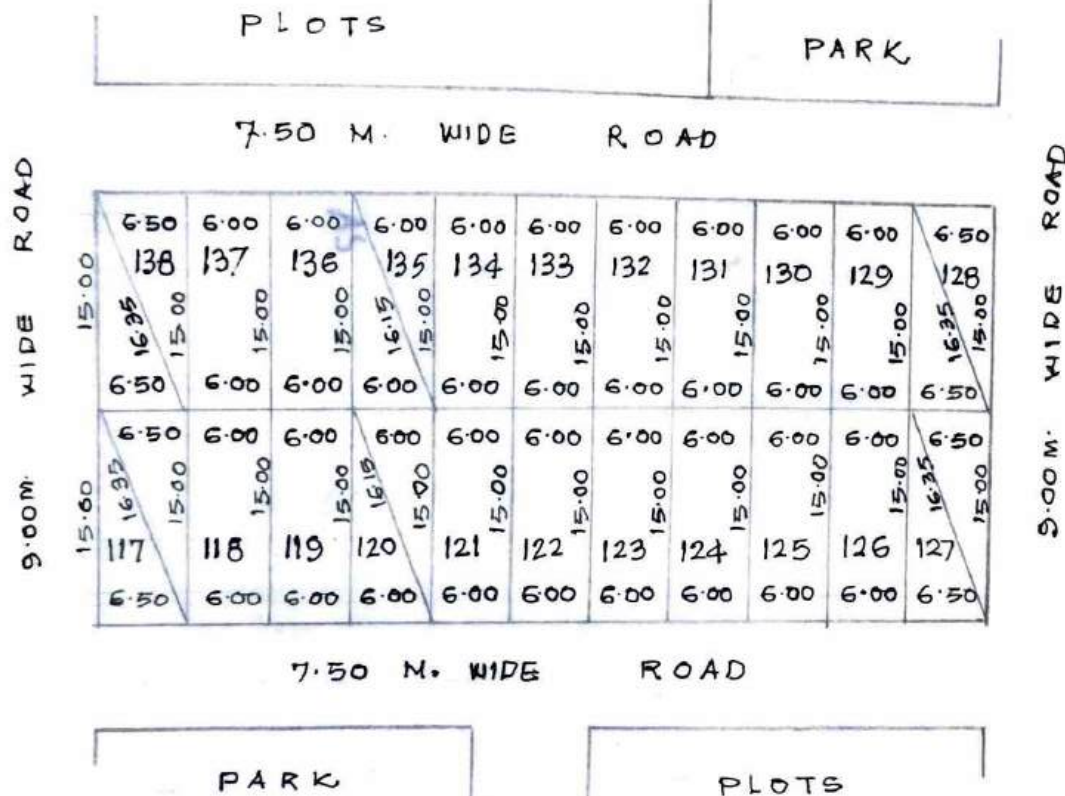

AREA

PLOT No	AREA IN Sq.M.
117	97.50 Sq.M.
118	90.00 "
119	90.00 "
120	90.00 "
121	90.00 "
122	90.00 "
123	90.00 "
124	90.00 "
125	90.00 "
126	90.00 "
127	97.50 "
128	97.50 "
129	90.00 "
130	90.00 "
131	90.00 "
132	90.00 "
133	90.00 "
134	90.00 "
135	90.00 "
136	90.00 "
137	90.00 "
138	97.50 "

PREPARED BY.

COMPARED BY

MEASURED & AREA CALCULATED BY

HD/MAN


A. E.

T. P.

AREA CHECKED BY


SITE PLAN OF HEALTH CENTER IN KOYAL ENCLAVE SCHEME AT ③ SCHEME AT GHAZIABAD

AREA OF HEALTH CENTER = 1642.38 SQ.M.
AREA OF GDA LAND = 60 SQ.M.

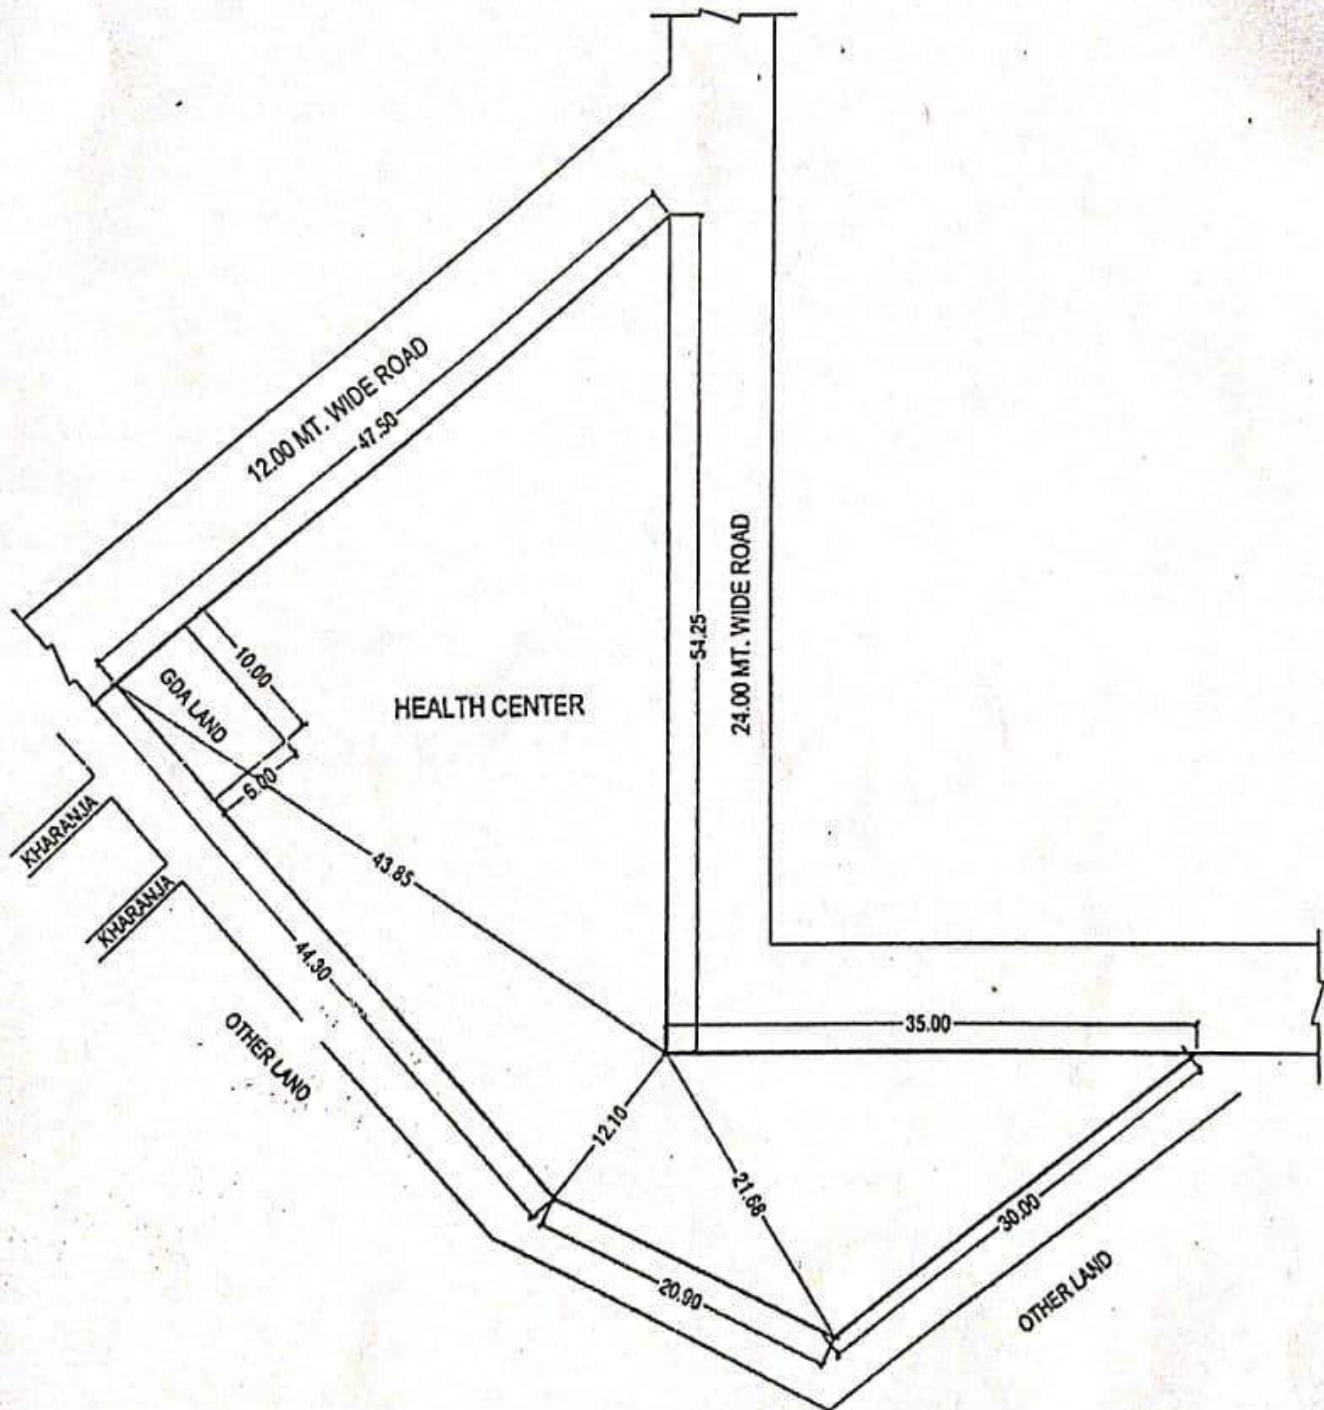

D/M
 I.E.
 A.E.
 E.E.-8
 T.P.
 C.A.T.P.
 SECY.
 V.C.

16/12/23
 लवंगश जमुंगर
 सहायक अभियन्ता
 विशारदी अभियन्ता

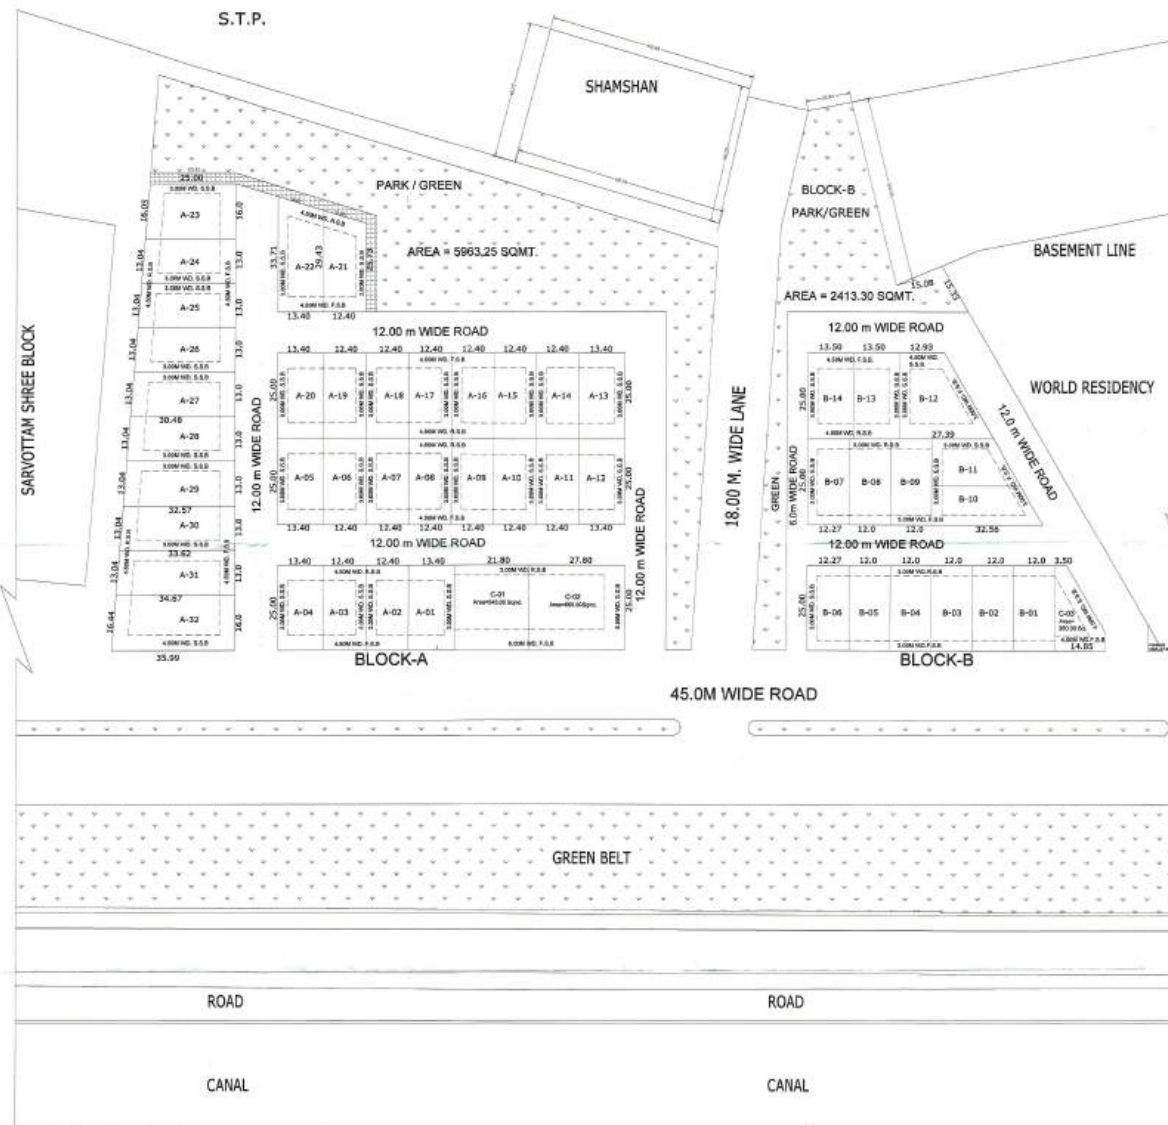

REVISED PART LAYOUT PLAN OF MULTI-UNIT DEVELOPMENT PLAN ON PREVIOUS G.H. 06, G.H. - 07 & G.H. - 08, AT INDIRAPURAM EXT. GHAZIABAD

PART LAYOUT DETAILS

(1) TOTAL AREA OF LAND	= 34544.78 SQMT.	100.00%
(2) AREA UNDER RESIDENTIAL	= 15800.39 SQMT.	52.13%
(3) AREA UNDER GARBAGE COLLECTION	= 17.52 SQMT.	0.05%
(4) AREA UNDER GREEN	= 6376.55 SQMT.	27.59%
(5) AREA UNDER COMMERCIAL	= 1500.00 SQMT.	4.94%
(6) AREA UNDER ROAD	= 8850.32 SQMT.	15.29%

A BLOCK AREA CHART

S.NO.	PLOT NO.	AREA IN SQMT.	F.S.B	R.S.B	S.S.B
01	01	=335.00	4.5	4.5	3.0
02	02-03	=310.00	4.5	4.5	3.0
03	04-05	=335.00	4.5	4.5	3.0
04	06-11	=310.00	4.5	4.5	3.0
05	12-13	=335.00	4.5	4.5	3.0
06	14-19	=310.00	4.5	4.5	3.0
07	20	=335.00	4.5	4.5	3.0
08	21	=342.70	4.5	4.5	3.0
09	22	=422.72	4.5	4.5	3.0
10	23	=410.31	4.5	4.5	3.0
11	24	=348.56	4.5	4.5	3.0
12	25	=362.18	4.5	4.5	3.0
13	26	=375.79	4.5	4.5	3.0
14	27	=389.41	4.5	4.5	3.0
15	28	=403.03	4.5	4.5	3.0
16	29	=416.65	4.5	4.5	3.0
17	30	=429.81	4.5	4.5	3.0
18	31	=443.87	4.5	4.5	3.0
19	32	=578.75	4.5	4.5	4.5

B BLOCK AREA CHART

S.NO.	PLOT NO.	AREA IN SQMT.	F.S.B	R.S.B	S.S.B
20	01-05	=300.00	3.0	3.0	-
21	06-07	=306.85	3.0	3.0	3.0
22	08-09	=300.00	3.0	3.0	-
23	10	=332.87	3.0	3.0	3.0
24	11	=300.00	3.0	3.0	3.0
25	12	=504.00	3.0	4.5	4.5
26	13-14	=337.50	4.5	4.5	3.0

RESIDENTIAL PLOTS (FOR 300.00 SQMT)

GROUND COVERAGE	-	65%
F.A.R.	-	1.75

RESIDENTIAL PLOTS (FOR 300.00 - 500.00 SQMT)

GROUND COVERAGE	-	50%
F.A.R.	-	1.50

COMMERCIAL PLOTS

S.NO.	PLOT NO.	AREA IN SQMT.	F.S.B	R.S.B	S.S.B
01	C-01	=545.00	6.0	3.0	-
02	C-02	=695.00	6.0	3.0	6.0
03	C-03	=260.00	4.5	3.0	4.5
GROUND COVERAGE		-	50%		
F.A.R.		-	1.75		
HEIGHT		-	17.5M		

D/AN

AMIN

S.E.

A.E.

E.E.-6

NAYAB TEHSILDAR

IN-CHARGE (L.A.)

C.P.P.

SECRETARY


VICE CHAIRMAN

REVISED SITE PLAN FOR MEDICAL PLOT & NURSING HOME PLOT AT NYAY KHAND -1 INDRAPUAM SCHEME T.H.A

AREA OF REV. MEDICAL LAND PLOT =2997.36 SQM.
 AREA OF PRO. NURSING HOME PLOT =500.00 SQM.



INDRAPURAM PUBLIC SCHOOL

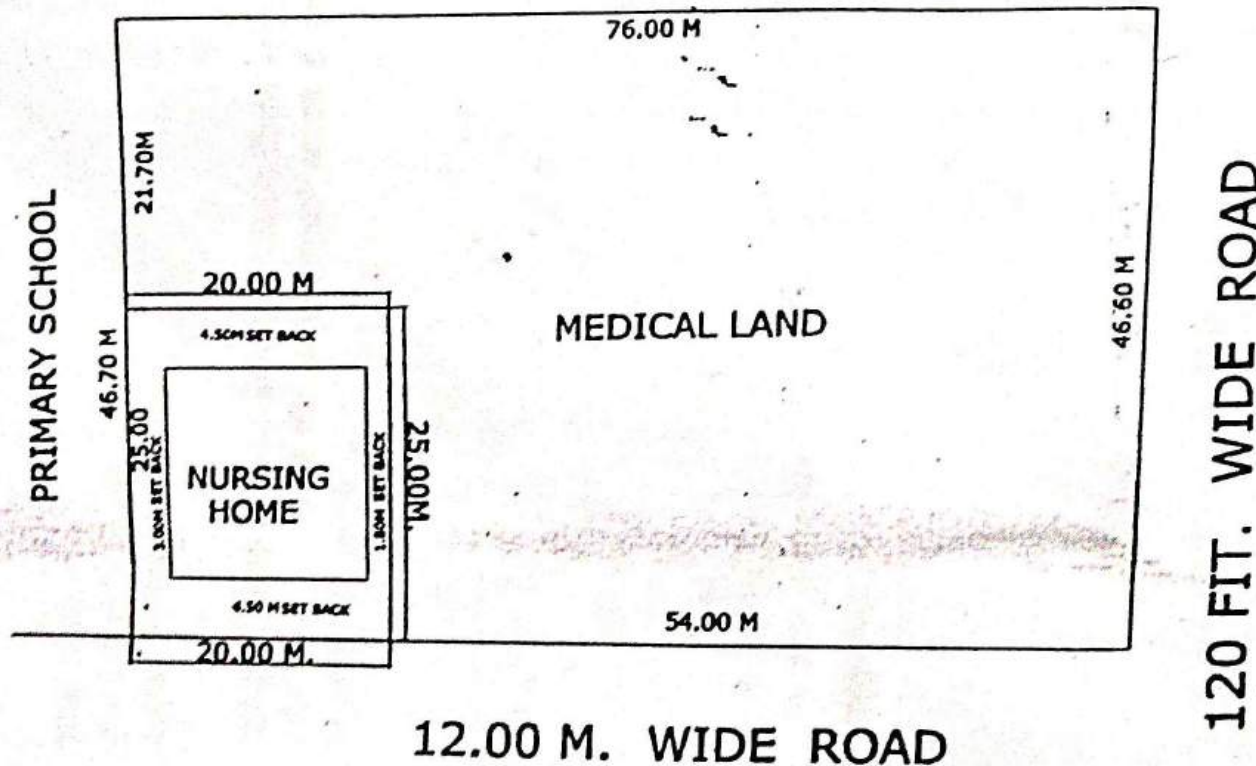


D/M
 AMIN
 J.E.
 A.E.
 E.E.-6
 T.H.
 T.P.
 C.A.T.P.
 SECY.
 V.O.

REV. PART LAYOUT PLAN OF COMMERCIAL PLOTS (VEHICLE FREE) AT NYAY KHAND- 1 INDIRAPURAM GZB.

AREA-CHART

CP - 1	= 173.72 Sqmt.
CP - 2	= 173.72 Sqmt.
CP - 3	= 150.00 Sqmt.
CP - 4 TO CP-8	= 135.00 Sqmt.
CP - 9	= 154.43 Sqmt.
CP-10	= 157.53 Sqmt.
CP-11 TO CP-15	= 135.00 Sqmt.
CP-16	= 150.00 Sqmt.
CP-17 TO CP-23	= 135.00 Sqmt.
CP-24	= 150.25 Sqmt.
CP-25	= 141.67 Sqmt.
CP-26	= 132.66 Sqmt.
CP-27	= 128.95 Sqmt.
CP-28	= 133.40 Sqmt.
PARKING	= 1758.09 Sqmt.
PETROL PUMP	= 657.58 Sqmt.

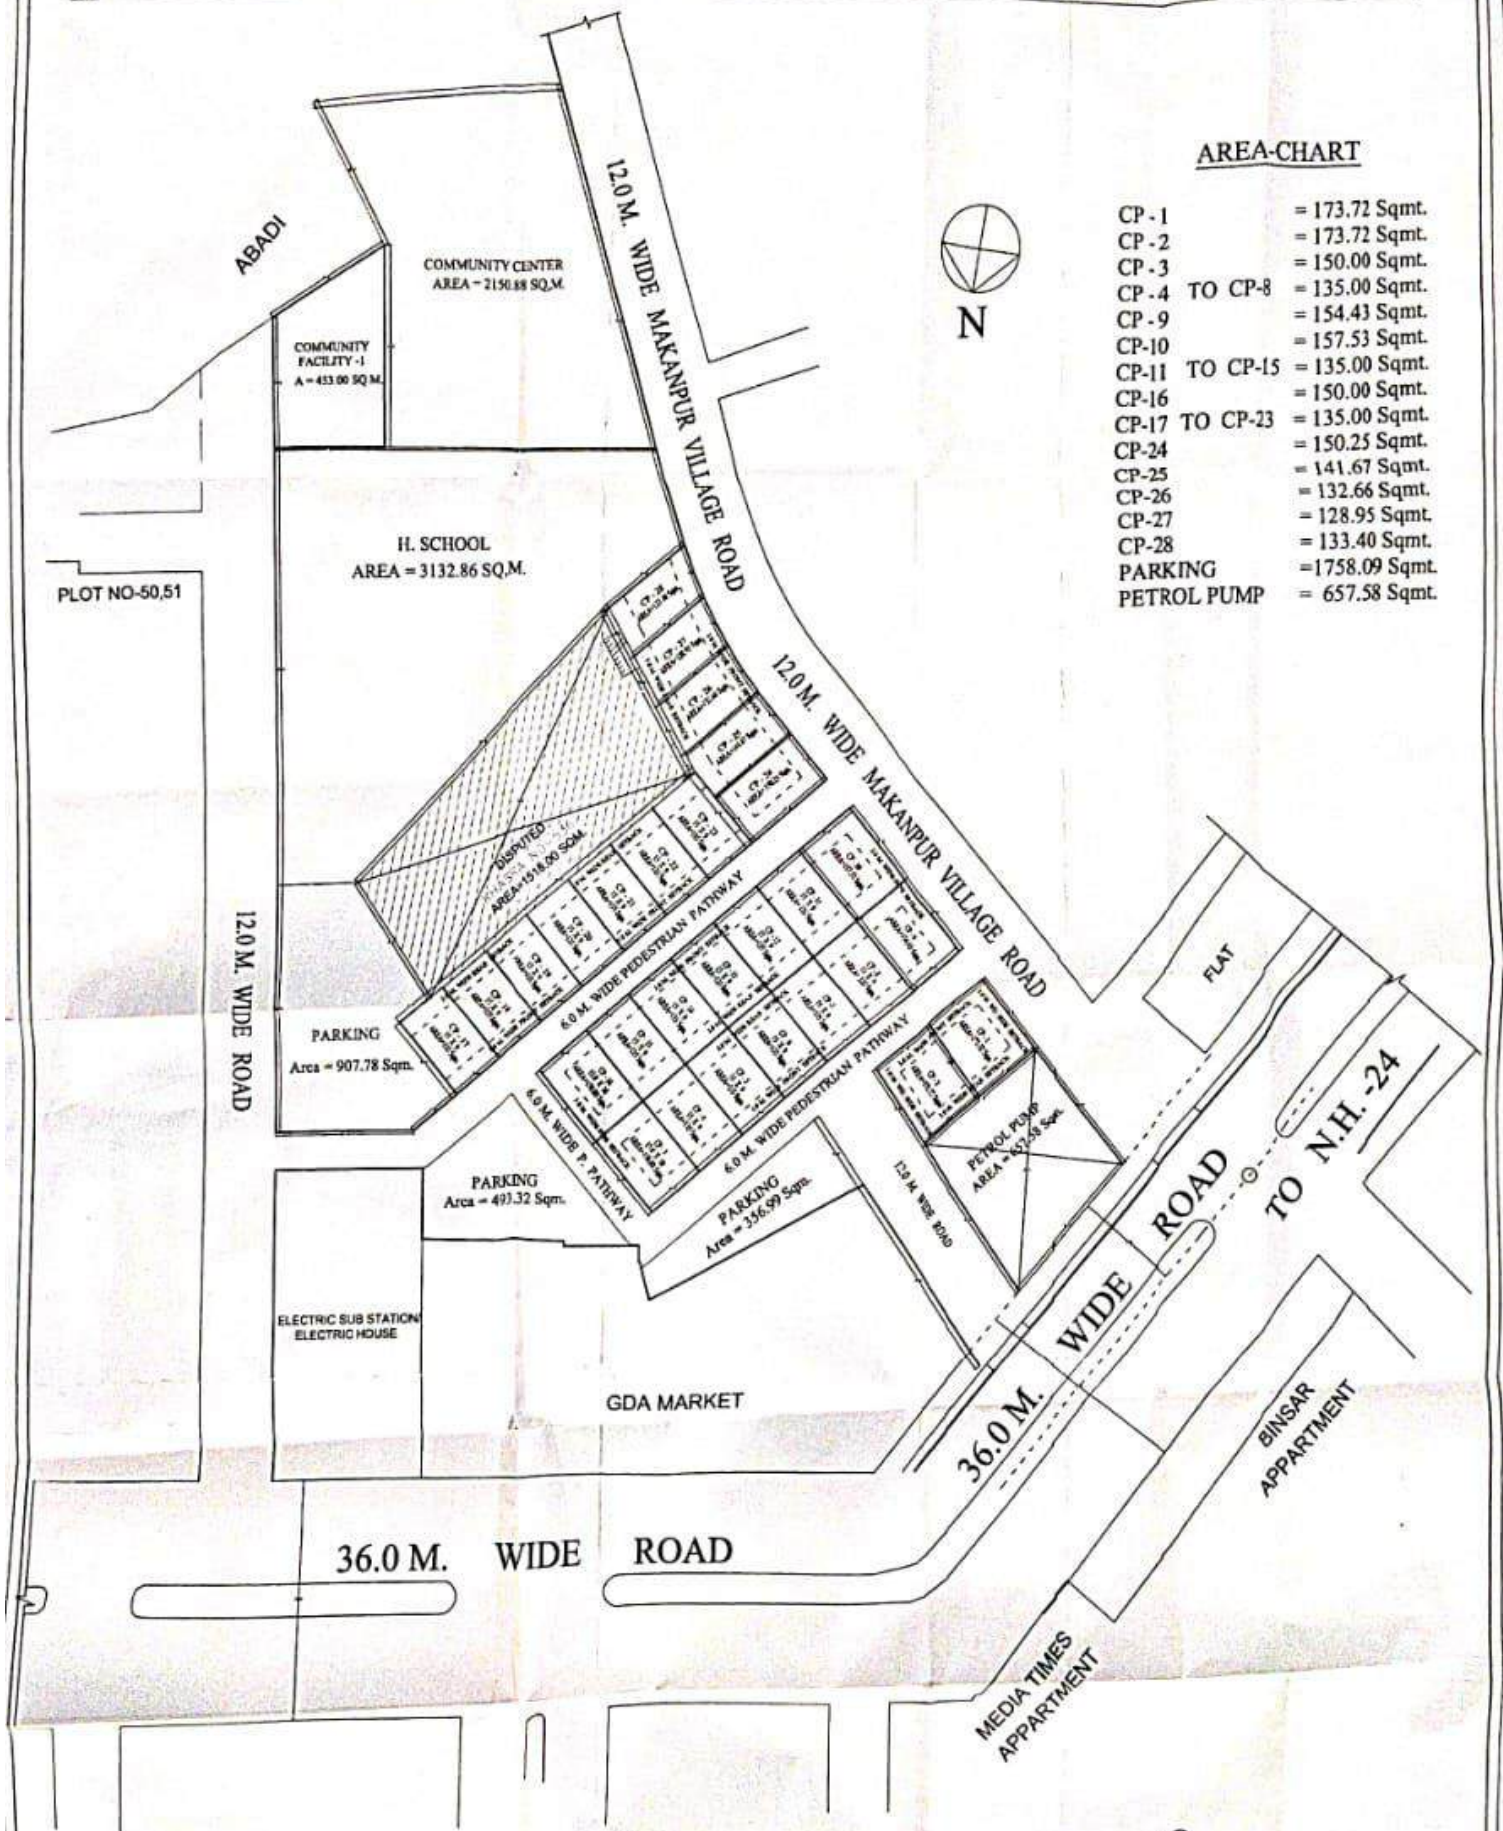

D/MAN

AMIN

J.E.

A.E.

E.E.

TEHSILDAR/ INCHARGE LAND ACQUISITION

T.P.

CATP/AS

SECRETARY


VICE SECRETARY

SITE PLAN FOR PLOT NO. SKIV

SCALE 1:1000

AT INDIRAPURAM T.H.A. GHAZIABAD

AREA CHART	AREA
708	211.88 M ²
709	200.11
710	200.11
711	200.11
712	200.11
713	200.11
714	200.11
715	200.11
716	200.11
717	200.11
718	200.11
719	200.11
720	200.11
721	200.11
722	200.11
723	200.11
724	200.11
725	200.11
726	200.11
727	200.11
728	200.11
729	97.50 M ²
730	91.50 M ²
757	
758	98.90 M ²

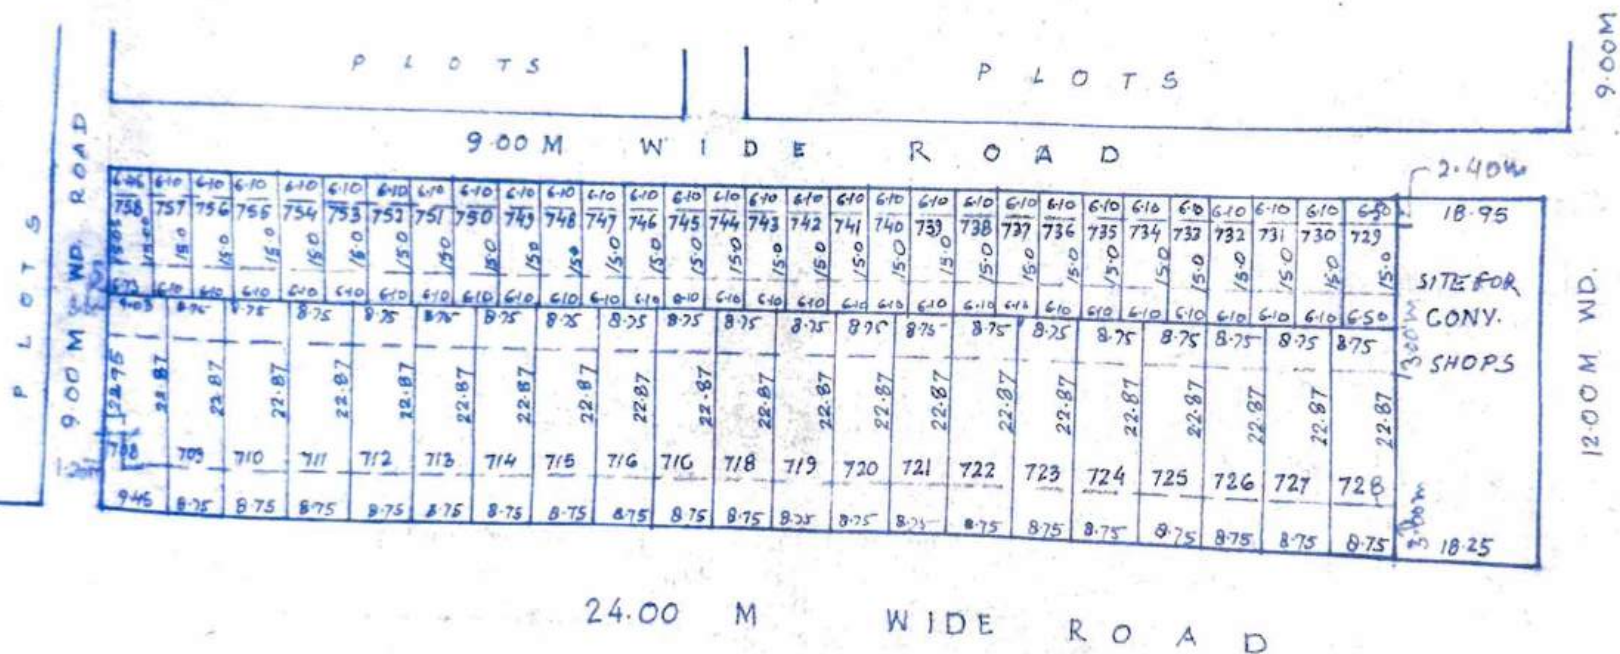

PREPARED BY

03/01/2000

COMPALED BY

MEASURED BY



H.D/MAN

ASST. ENGR

06/01/2000

TOWN PLANNER

SITE PLAN OF PLOT FOR BANK, ART GALLERY, HOTEL & FILLING STATION AT KARPOORI FURAM SCHEME.

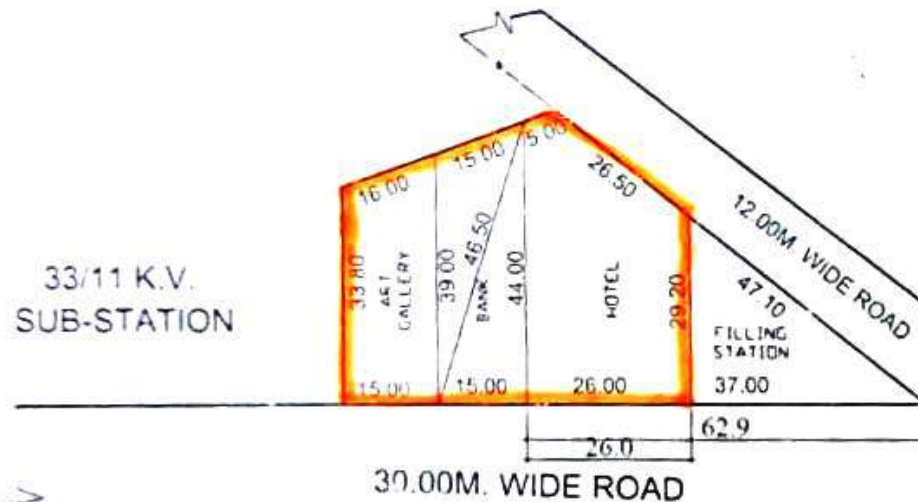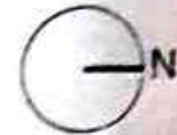


AREA OF ART GALLERY = 540 SQM
 AREA OF BANK = 580.00 SQM
 AREA OF HOTEL = 1007.00 SQM
 AREA OF FILLING STATION = 533.00 SQM




PREPARED BY: AMIN MEASURED BY: J.E. A.E. E.E. TEH.(L.A.) T.P. C.A.T.P. SECY.

SITE PLAN OF PLOT FOR OLD AGE HOME AT KARPOORI PURAM



AREA OF PLOT = 2233.05 SQM

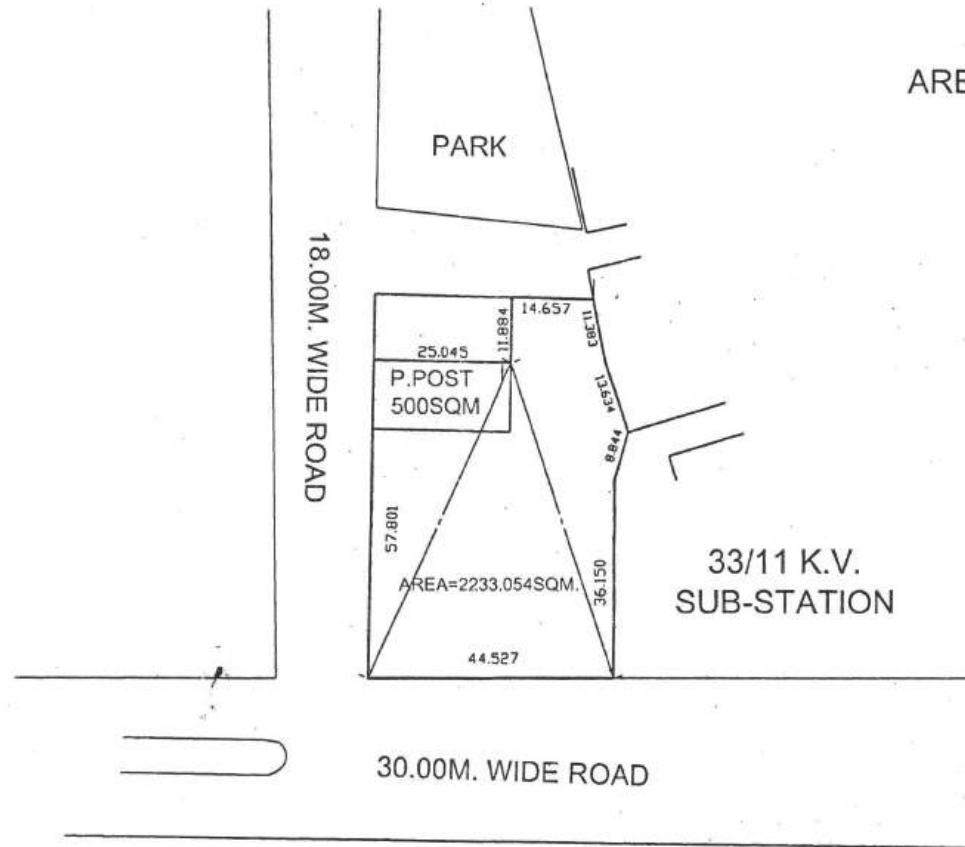

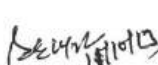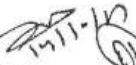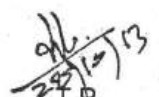 PREPARED BY. AMIN
 MEASURED BY. J.E.
 E.E.
 T.E. (L.A.)
 T.P.
 C.A.T.P.
 SECY.
 V.C.

REVISED SITE PLAN OF PLOT NOS. 248 TO 254 & P/N SCHOOL AT KAUSHAMBI GZB.



4-6-15
/Man

AMIN

J.E.

A.E.

E.E.

TEH-LA

T.P.

C.A.T.P.


SECRY.

V.C.

REVISED SITE PLAN OF HS-2 AT KOYAL ENCLAVE SCHEME, LONI, GHAZIABAD

AREA SCHEDULE

HIGHER SECONDRY-2 (H/S-2) = 6395.00 Sqmt.
GROUND COVERAGE = 30 %
PERMISSIBLE F.A.R. = 1.00

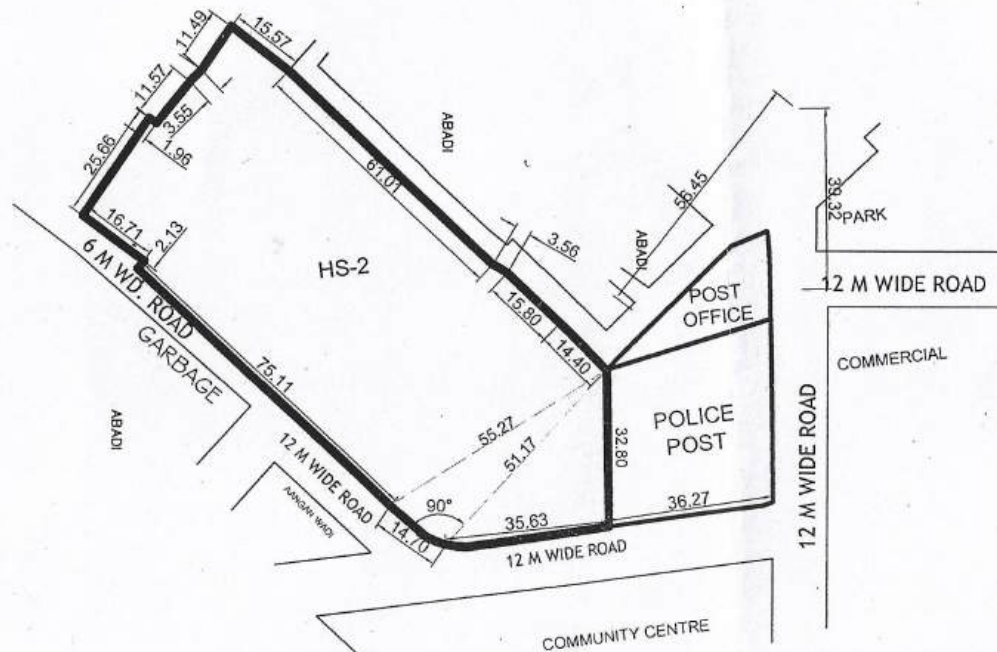

lan

JUN. ENGR.

ASTT. ENGR.

S. ENGR.

T. P.(R)

T. P.(K)

DATE


SECRETARY

VICE CHAIRMAN

SITE PLAN OF RESIDENTIAL PLOT No. - K-1, GROUP HOUSING (GH) No. - 1, 1A & 10, PRIMARY / NURSURY (P/N) No. - 1 & FILLING STATION AT KOYAL ENCLAVE SCHEME, LONI, GHAZIABAD

AREA SCHEDULE

RESIDENTIAL PLOT No.K-1	= 1265.00 Sqm.
FILLING STATION	= 2500.00 Sqm.
GROUP HOUSING (G.H.) No.-1	= 8565.00 Sqm.
GROUP HOUSING (G.H.) No.-1A	= 6958.00 Sqm.
GROUP HOUSING (G.H.) No.-10	= 7140.00 Sqm.
PRIMARY / NURSURY (P/N) No.-1	= 3726.00 Sqm.

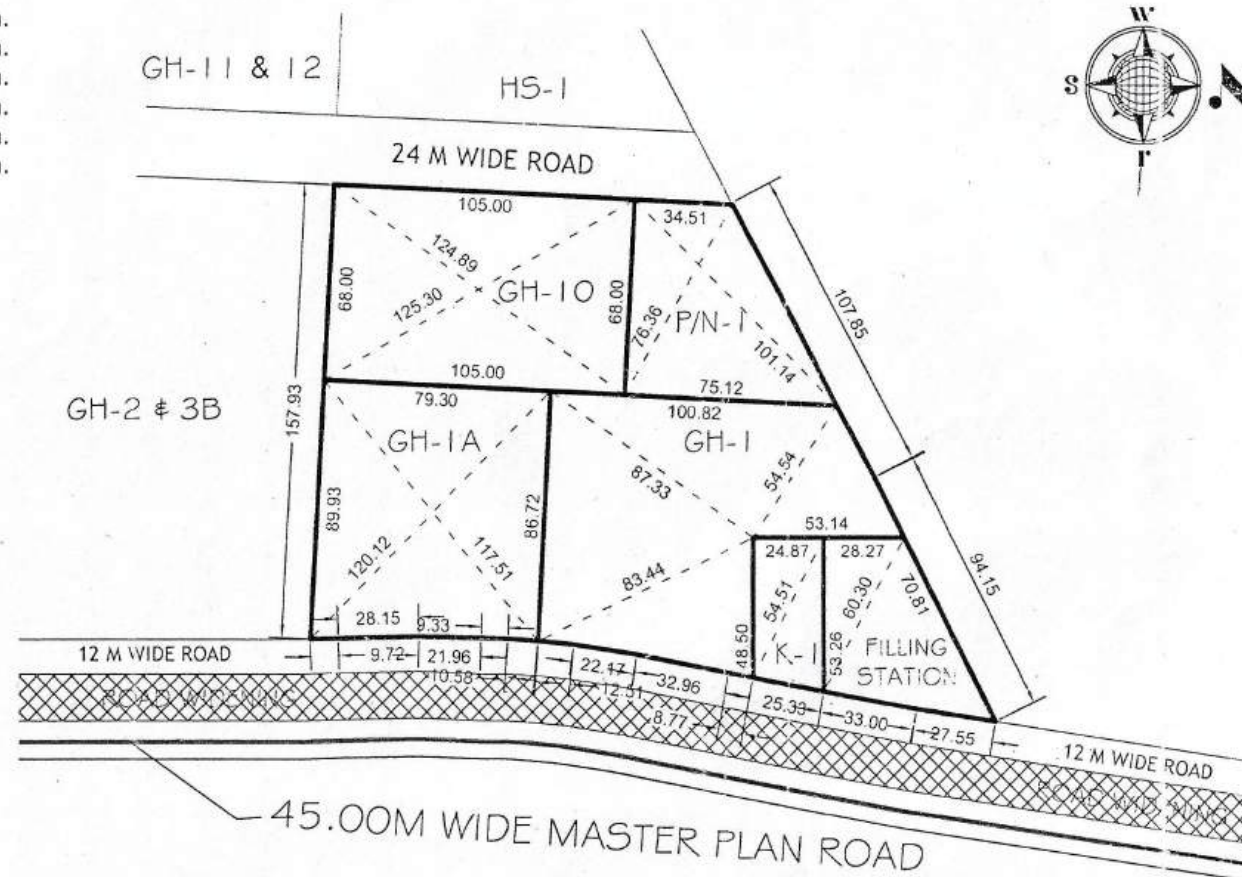

[Signature]
NITIN KUMAR
D/Man

[Signature]
ANAND SWAIN
AMIN

[Signature]
R.K. KAUSHIK
JUNIOR ENGINEER

[Signature]
NARENDRA KUMAR
ASSISTANT ENGINEER

[Signature]
R.K. SAIGWAL
EXECUTIVE ENGINEER

[Signature]
RAJKUMAR MITTAL
TEHSILDAR (L.A.)

[Signature]
JYOT PRASAD
TOWN PLANNER

[Signature]
ISTIAQ AHMED
C.A.S.


[Signature]
RAVINDRA GODSOLE
SECRETARY

[Signature]
VIJAY KUMAR GOYAL
VICE CHAIRMAN

PLAN OF COMMERCIAL PLOT, GROUP HOUSING (GH) No. - 11 & 12, 12A, PRIMARY / NURSURY (P/N) No. - 2, HIGHER SECONDRY (H.S.) -1, COMMUNITY AT KOYAL ENCLAVE SCHEME, LONI, GHAZIABAD

AREA SCHEDULE


COMMERCIAL PLOT	= 6417.02 Sqm.
GROUP HOUSING (G.H.) No.-12A	= 2090.00 Sqm.
GROUP HOUSING (G.H.) No.-11 & 12	= 11915.26 Sqm.
COMMUNITY	= 4772.00 Sqm.
PRIMARY / NURSURY (P/N) No.-2	= 5011.00 Sqm.
HIGHER SECONDRY (H/S) No.-1	= 5547.00 Sqm.

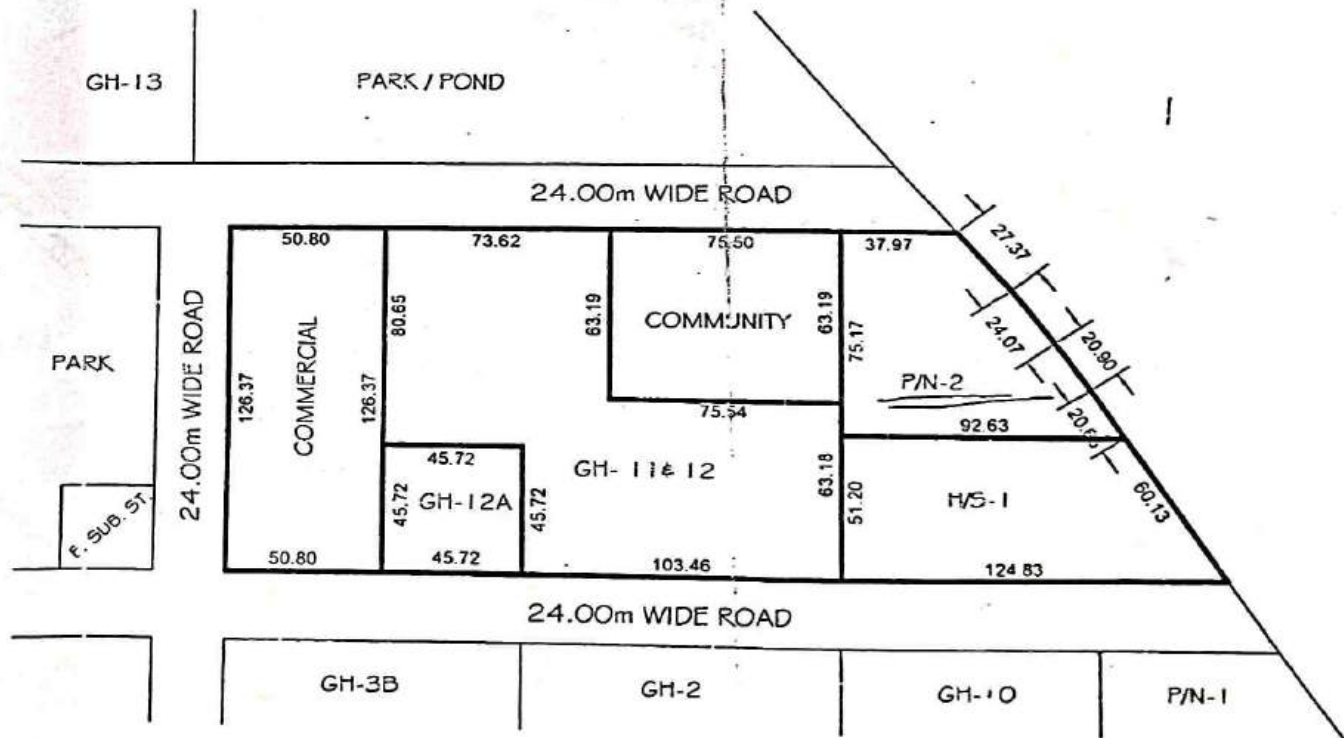


23/6/16
 D/Man
 ANAND SHARMA
 JUNIOR ENGINEER
 R.K. KAUSHIK
 ASSISTANT ENGINEER
 RAJENDRA MOHAR
 EXECUTIVE ENGINEER
 RAJKUMAR MITTAL
 TEHSILDAR (L.A.)
 23/6/16
 TOWN PLANNER
 23/6/16
 ISTIYAK AHMED
 SECRETARY
 23/6/16
 RAVINDRA GODSOLE
 VICE CHAIRMAN
 VIJAY KUMAR GOYAL


**SITE PLAN OF KIOSK PLOT NO KP-1 SHAKTI KHAND-4 IN
INDRAPURAM SCHEME G.M.P GHAZIABAD**

TOTAL AREA OF KIOSK PLOT NO = 85.41 SQM.

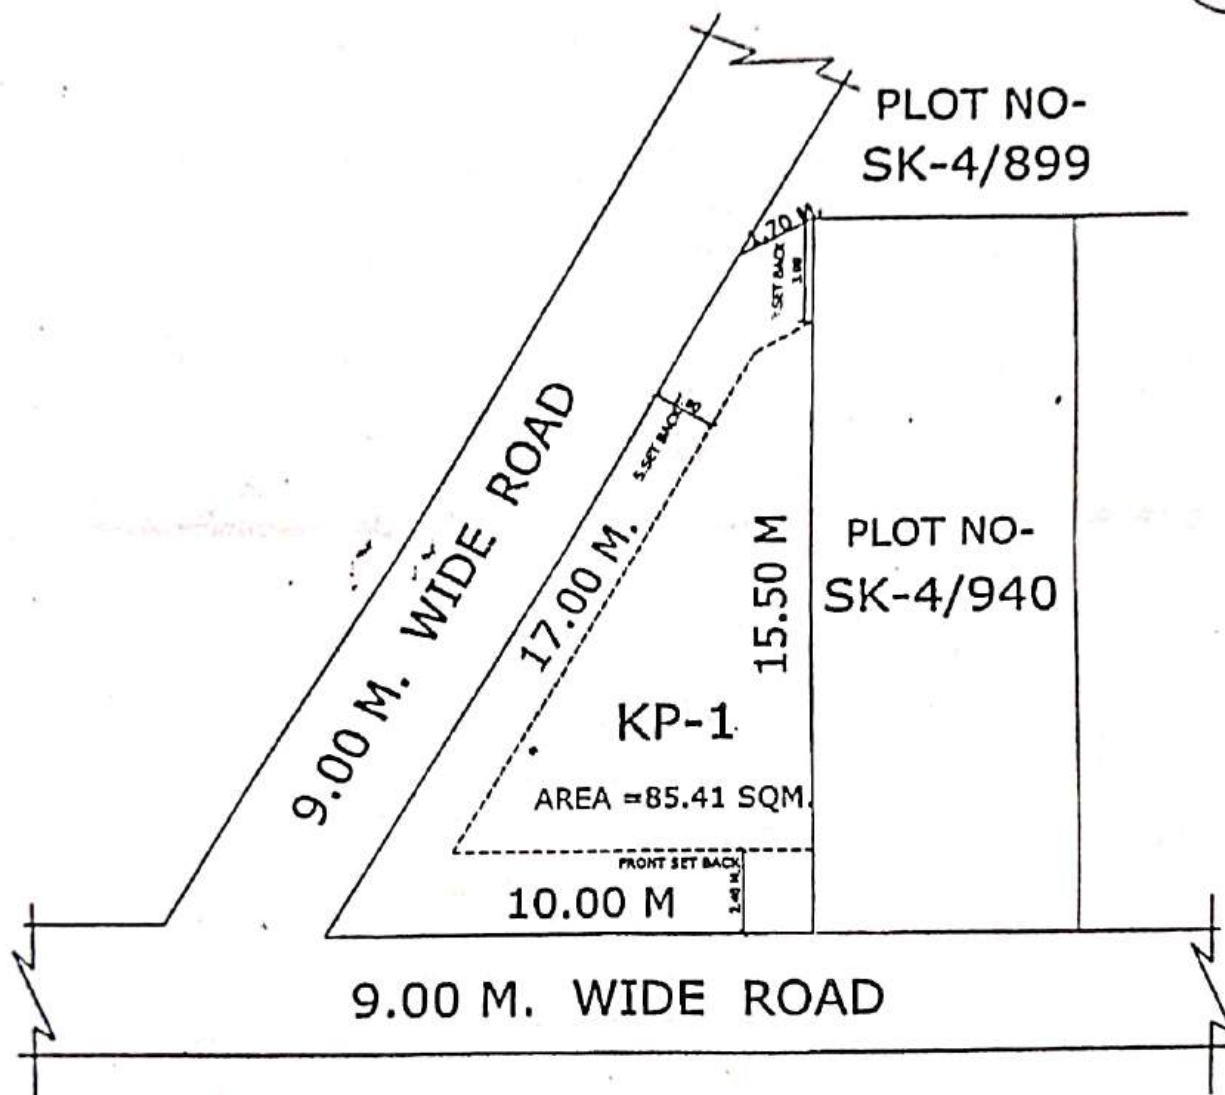


D/M

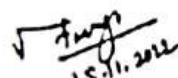

15.11.2012
J.E.

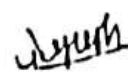
A.E.


E.E.6


T.P.


C.A.T.P.

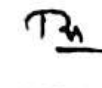
SECY.



REVISED LAYOUT PLAN (2026) OF MADHUBAN-BAPUDHAM RESIDENTIAL SCHEME
(AT A GLANCE) , G.D.A,GHAZIABAD. (SUBMITTED FOR APPROVAL - 14/05/2026)

LEGEND

	MASTER PLAN GREEN
	GREEN UNDER SCHEME
	MASTER PLAN CITY FOREST
	MASTER PLAN INSTITUTIONAL GREEN
	MASTER PLAN PARK & PLAYGROUND
	MASTER PLAN FACILITIES
	RESIDENTIAL (G.H)
	MASTER PLAN COMMERCIAL
	COMMERCIAL + RESIDENTIAL
	COMMERCIAL UNDER SCHEME
	FACILITIES UNDER SCHEME
	UNACQUIRED LAND
	BANK COLONY
	NEW GROUP HOUSING PLOTS

LEGEND

ALLOTTED PLOTS
800 ACRE PLOTS
RESERVED PLOTS
281 ACRE FARMERS PLOTS (MAINAPUR)
281 ACRE FARMERS PLOTS (NAGLAPART)
281 ACRE FARMERS PLOTS (YAKUTPUR)
281 ACRE FARMERS PLOTS (SADARPUR)
SHAMSHAN PLOTS

[illegible]

MADHUBAN BAPUDHAM POPULATION CALCULATION AS PER LANDUSE REVISION						
S.NO	POCKETS	RESIDENTIAL PLOTTED	RESIDENTIAL GROUP HOUSING	MIXED USED	EDS & MMIG & PMAY	TOTAL
1	A	19065	9124	729	0	28919
2	B	11630	3025	1351	2800	17086
3	C	16430	16434	3309	0	33943
4	D	12945	9468	0	0	21313
5	E	8540	1339	333	14720	24933
6	F	4648	9270	215	14130	28263
TOTAL POPULATION OF SCHEME AS PER REVISED MASTERPLAN AND NEW BYE LAWS						156221

CALCULATION OF COMMUNITY FACILITIES					
SNO	CATEGORY	SUB-CATEGORY	NO. OF FACILITIES	MANURCH AREA REQUIRED	TOTAL AREA
1	EDUCATIONAL FACILITIES	NURSERY SCHOOL	26	5000	13000.00
		PRIMARY SCHOOL	0	1000	0.00
		JAYDEVI HIGH SCHOOL	21	2000	4200.00
		NTRE COLLEGE	16	2000	3200.00
		DEORIE COLLEGE, PG COLLEGE	2	5000	10000.00
		ANGARWARI			
		Non-Bested Medical Establishments (Diagnostic Centre / OPD clinic / Dispensary / Pathology Lab / Veterinary Clinics)	11	100	1100.00
2	MEDICAL FACILITIES	Nursing Nurses / Maternity Hospital / Special Hospital (Up to 20beds) / Veterinary Hospitals	4	300	1200.00
		HOSPITALS (all levels)	3	6000	6000.00
3	OTHER FACILITIES	Police Station (including staff quarters)	2	4000	12000.00
		POLICE POST (including staff quarters)	11	1500	16500.00
		ELV SUBSTATION 11 kVA	13	500	6500.00
		Fire station (including staff accommodation)	2	6000	12000.00
4	SOCIAL & CULTURAL FACILITIES	Marriage Hall / Community Centre	7	750	5250.00
	SPORTS FACILITIES (Open area)	Public Recreation Area	11	1600	17600.00
		Sports centres (indoor area)	32	500	16000.00
		Public Transport system	111	610	6771.00
		Public Toilet - residential	112	0.675	75.75
		Public Toilet - Urban Unit	781	0.1	78.10
		CIN Bus Stop	4	50.4	201.60
		Foot Over Bridge	1		0.00
		Vending Zone	16	1000	1600.00
		Solid Waste Landfill Site	1	5000	5000.00
		Sanitary Landfill Site	2	5000	10000.00
	Waste segregation zones				
	TOTAL AREA				204790.375


Revised Area Statement

		AREA IN SQM	AREA IN ACRE	%
AREA OF SCHEME		5,562,235	1374.75	
MASTER PLAN INDUSTRIAL		197342	48.77	
M.P. COMMUNITY FACILITY		437517	108.14	
M.P. COMMERCIAL		83797	20.71	
M.P. GREEN		778272	192.36	
M.P PARK AND PLAYGROUND		13822	3.42	
M.P. ROADS		450744	111.42	
TOTAL		1961494	484.80	
NET AREA OF SCHEME		3,600,741	889.95	
RESIDENTIAL (PLOTTED)		826,587	204.30	22.96%
RESIDENTIAL (G.H, EWS,LIG, MIG)		590962	146.06	16.41%
MIXED USE (COMMERCIAL)		73915	18.27	2.05%
COMMERCIAL (PLOTTED)		115065	28.44	3.20%
COMMERCIAL (ABOVE 500 SQ. M)		72262	17.86	2.01%
FACILITIES UNDER SCHEME		224284	55.43	6.23%
GREEN UNDER SCHEME		542320	134.04	15.06%
ROADS		1155346.00	285.55	32.08%

NOTES: 1. No dimensions to be scaled off the drawing. 2. Only written dimensions in Meters to be followed 3. Any discrepancy found in the drawing to be immediately got clarified with the Architect or his representative at site. 4. All drawings are interpreted and shall be read in conjunction with other drawings.	PROJECT TITLE MADHUBAN BAPUDHAM SCHEME, GHAZIABAD	
	DRAWING TITLE REVENUE LAYOUT PLAN (2026) OF MADHUBAN BAPUDHAM SCHEME, GHAZIABAD	ARCHITECT 
This drawing is the property of ARINERNE Consultancy Services Pvt. Ltd. and is not to be reproduced, copied, handed over to a third party or used for any other purpose other than for which it has been issued.	DRAWING NO.	REV.
DATE	NORTH	SCALE
14-05-26		NTS
Prepared/Designing Authority (GDA)		

KEY PLAN	LEGEND :-	05			06		NOTE:	
		04			05			
		03			04			
		02			03			
		01			02			
		00			01			
		REV	APPROVED BY & DATE	DATE	STATUS	REF		DRAWING NO.

PROPOSED PART LAYOUT PLAN AT SECTOR VI VAISHALI :

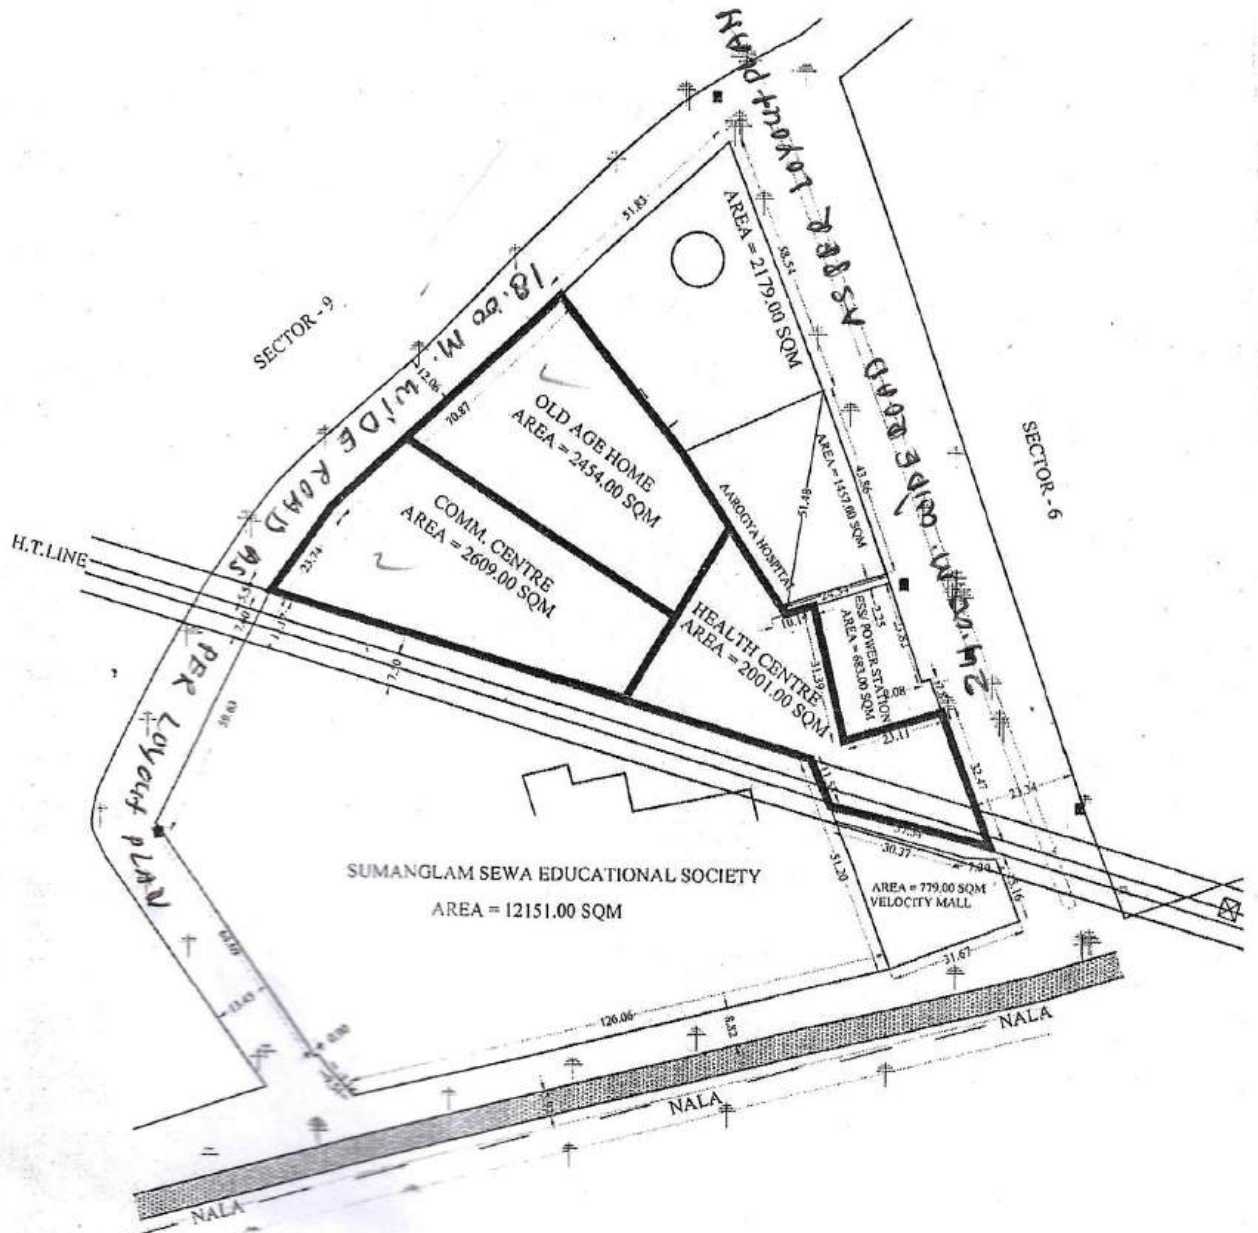

D/MAN

J.E.

AE



E.E.

T.P.

C.A.T.P.

S

SITE PLAN OF CONV. SHOPS PLOT No. N.K.-III/ C.S / NEAR E.W.S.(F/S) FLAT
NO. 785-788 AT NYAY KHAND - III INDIRAPURAM, GHAZIABAD.

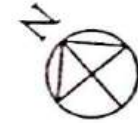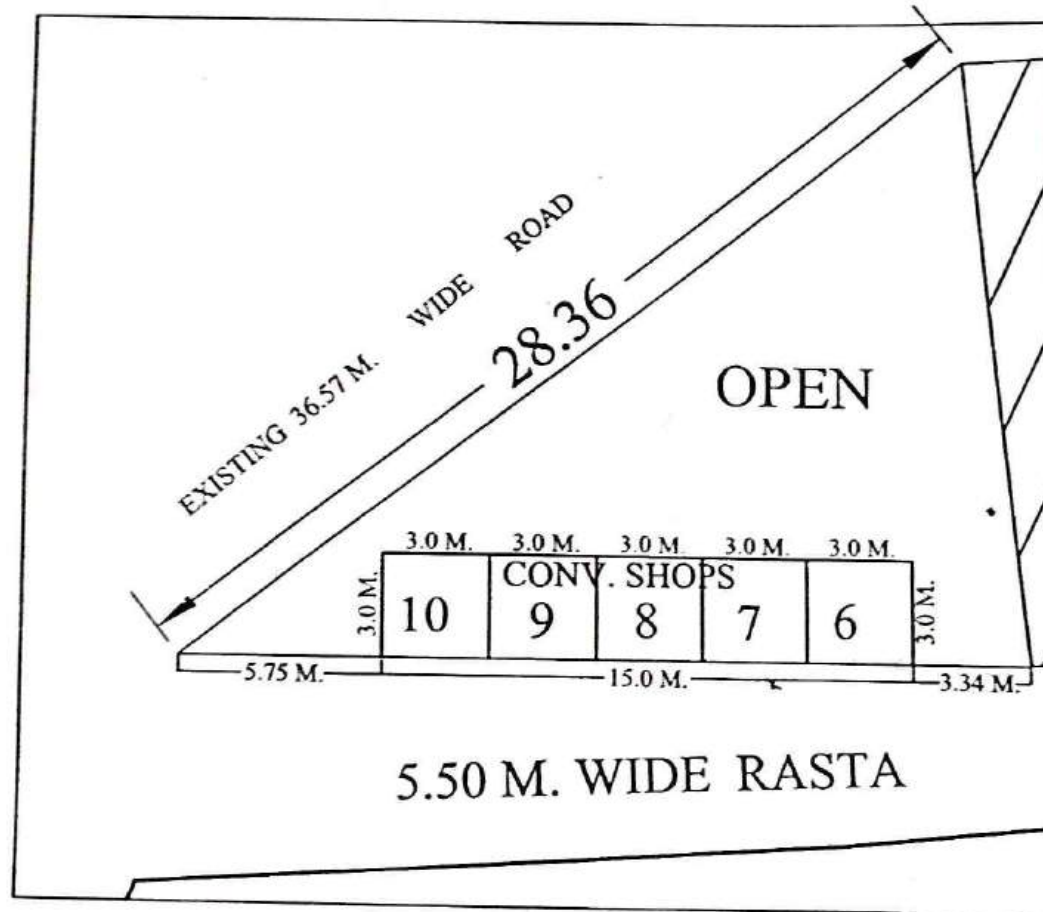

PLOT NO.	AREA
C.S - 6	9.00 SQ.M.
C.S - 7	9.00 SQ.M.
C.S - 8	9.00 SQ.M.
C.S - 9	9.00 SQ.M.
C.S - 10	9.00 SQ.M.

[Signature]

D.MAN

[Signature]

J.E.

[Signature]

A.E.

[Signature]

E.E.

[Signature]

T.P.

[Signature]

C.A.T.P.

[Signature]

SECRETARY

[Signature]

VICE CHAIRMAN

REVISED PART LAYOUT PLAN OF SCHEME NO.-10 DELHI - U.P. BORDER ON KHASRA NO.-3, 4 & 10 AT CHIKAMBAR PUR ON G.T. ROAD GHAZIABAD

DETAIL OF SHOP PLOTS IN POCKET - A

S.NO	TYPE	SIZE	AREA	PLOT NO.	NOS.
1	I	2.5MX5.5M	13.75 SQ.M. (148.00 SQ.FT.)	S-26 TO 49, S-60 TO 61, S-87A, 88 TO 124,	09
2	II	2.4MX5.3M	12.72 SQ.M. (136.91 SQ.FT.)	S-18, 19, 20, 20A, B, C, D, E, 21	09
3	III	2.4MX4.85M	11.64 SQ.M. (125.23 SQ.FT.)	S-9, TO 17	09
4	IV	2.4MX4.5M	10.80 SQ.M. (116.25 SQ.FT.)	S-1 TO 7, 7A, 8, 22 TO -25	09
5	V	2.5MX4.0M	10.00 SQ.M. (107.64 SQ.FT.)	S-50 TO S-59, S-68 TO 87	09
TOTAL SHOPS PLOTS					127
1	COMM.		324.90 SQ.M.	C-1	01
2	COMM.		142.00 SQ.M.	C-2	01
3	COMM.		238.87 SQ.M.	C-3	01

DETAIL OF SHOP PLOTS IN POCKET - B

S.NO.	TYPE	SIZE	AREA	PLOT NO.	NOS.
1	I		55.0 SQ.M. (592.02 SQ.FT. approx.)	S-93 TO 99	07
2	II	3.0MX6.0M	18.00 SQ.M. (193.75 SQ.FT.)	S-80 TO 92	13
3	III	2.5MX5.5M	13.75 SQ.M. (148.00 SQ.FT.)	S-50 TO 79	30
4	IV	2.25MX4.5M	10.125 SQ.M. (108.98 SQ.FT.)	S-01 TO 49	49
5	V	2.5MX4.0M	10.00 SQ.M. (107.64 SQ.FT.)	S-100 TO 123	24
TOTAL SHOPS PLOTS					123
5	COMMERCIAL		132.69 SQ.M. (1428.27 SQ.FT.)	C-1	01
6	COMMERCIAL		135.96 SQ.M. (1463.47 SQ.FT.)	C-2	01

नोट- पार्ट ले-आउट प्लान में दर्शित अनाविकृत निर्माण (रोडवेड पोर्सन) से ग्रस्त भूमि पर प्रस्तावित नियोजन स्थल से नियमानुसार अनाविकृत निर्माण करने के उपरान्त ही प्रभावी होगा।

D/MAN

AMIN

J.E.

A.E.

E.E-ZONE-8.

TEHSILDAR-L.A.

T.P.

C.A.T.P.

SEC./V.C.

V.C.