


SITE PLAN OF PLOT NO. AC-

AT AMBEDKAR ROAD, DISTT. CENTRE GZB

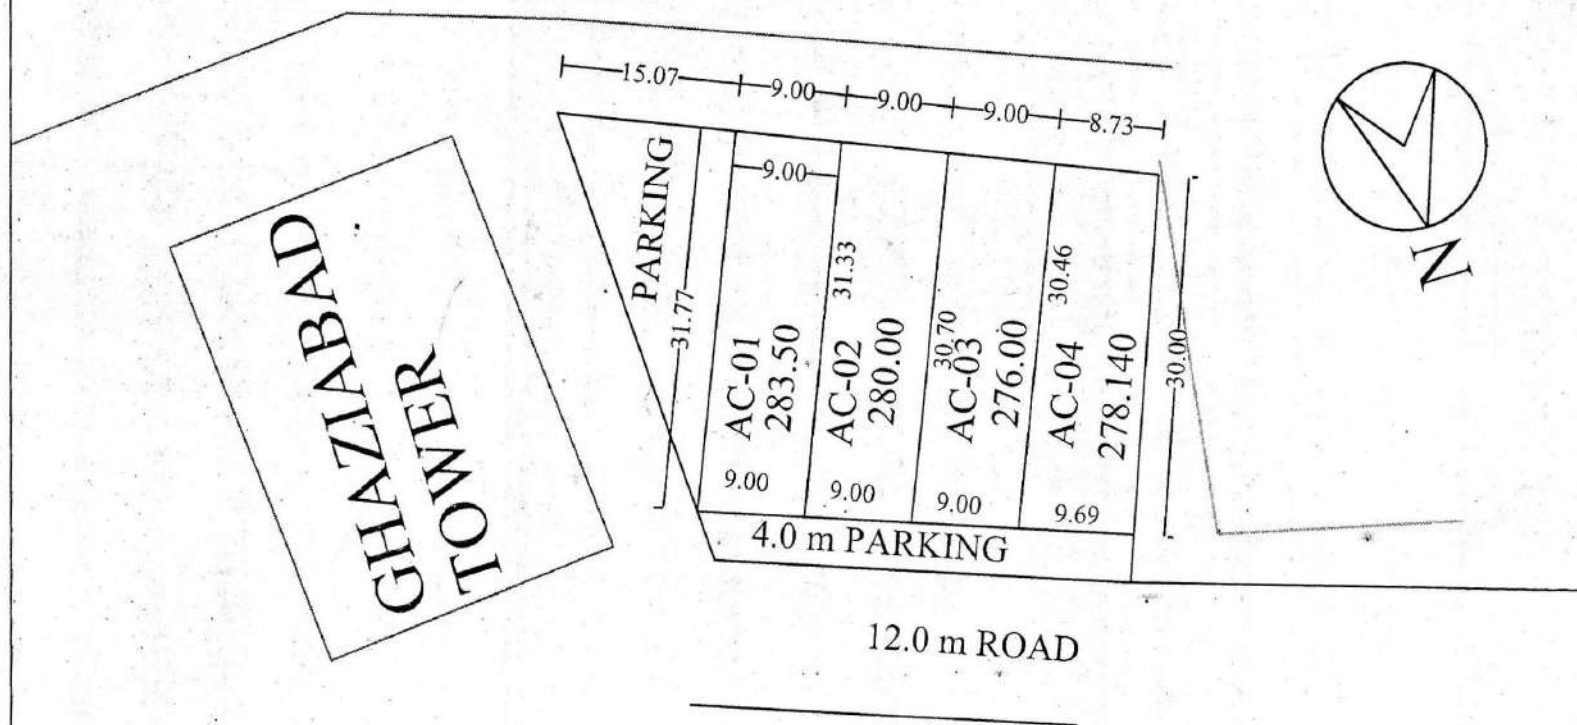

[Signature]
31/03/10

PREPARED By.

COMPARED By.

[Signature]
31/3/10

Measured By.


[Signature]
31.03.10

Astt. Engineer

[Signature]
07/4/10

Town Planner.

SITE PLAN OF PLOT NO. AC- 06 AT AMBEDKAR ROAD, DISTT. CENTRE GZB

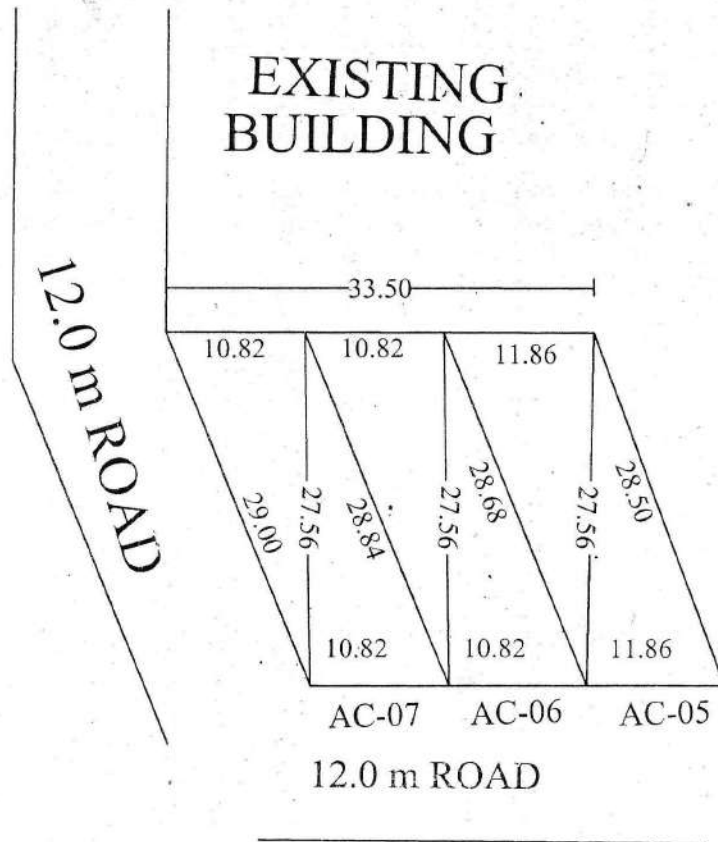

PLOT NO.	AREA
AC-05	311.03 SQ.M
AC-06	296.64 SQ.M
AC-07	296.97 SQ.M

PREPARED By. *[Signature]*
27/03/12.

COMPARED By. *[Signature]*
27/3/12


Measured By. *[Signature]*
20/3/12

Astt. Engineer *[Signature]*
26/03/12

Town Planner. *[Signature]*
27/3/12

SITE PLAN OF PLOT NO. AC-

AT AMBEDKAR ROAD, DISTT. CENTRE GZB

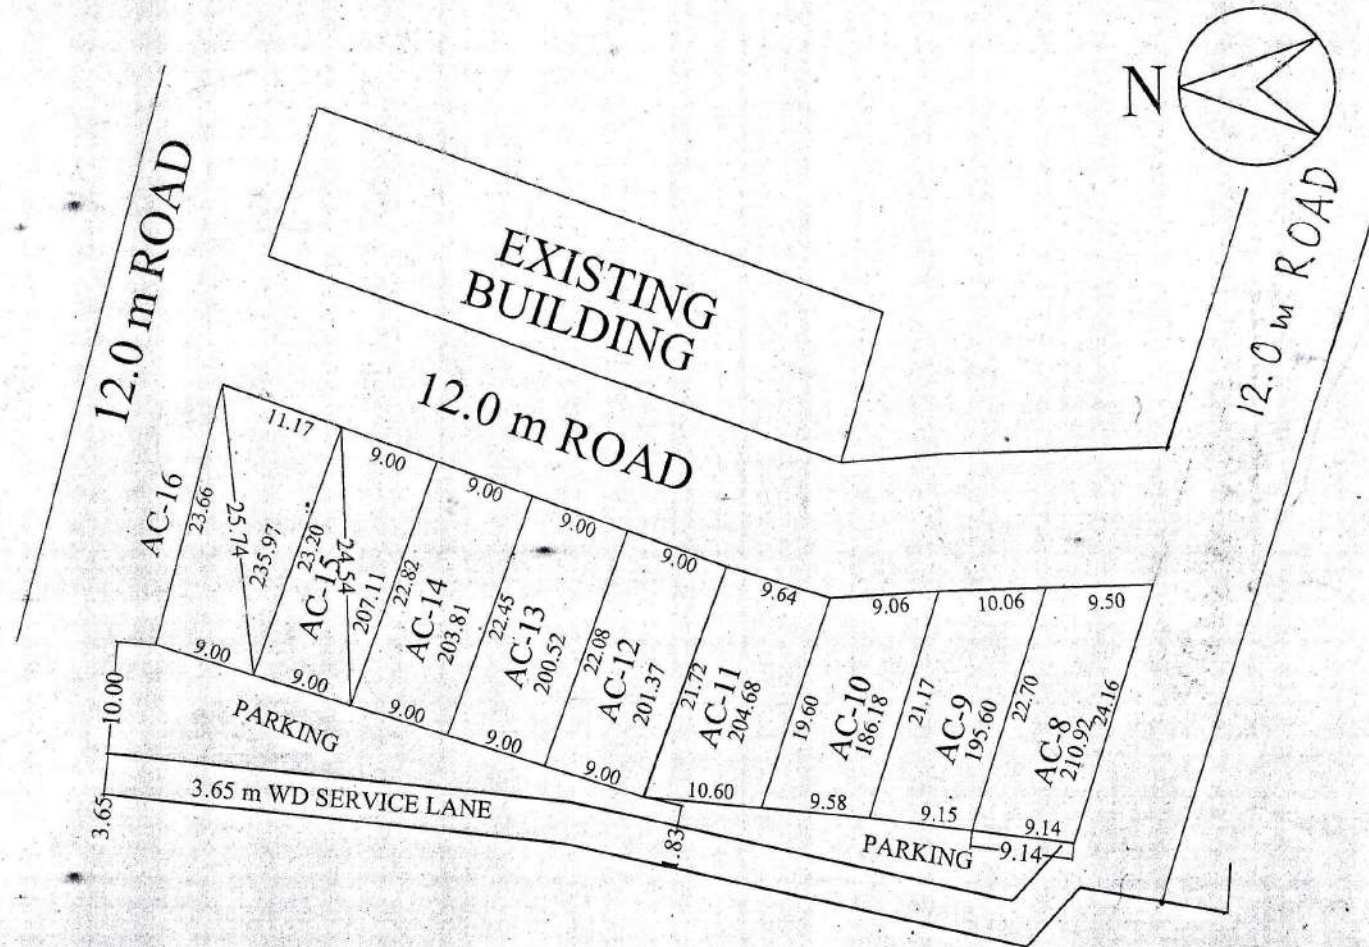

PREPARED By. *[Signature]*
29/12/08

COMPARED By. *[Signature]*
29-12-08

Measured By. *[Signature]*


Astt. Engineer *[Signature]*
29.12.08

A.T.P. *[Signature]*
29/12/08

E.E. *[Signature]*
29/12/08

Town Planner. *[Signature]*
29/12/08

SITE PLAN FOR COMMERCIAL PLOT NO. AT AMBEDKAR ROAD, DISTT. CENTRE

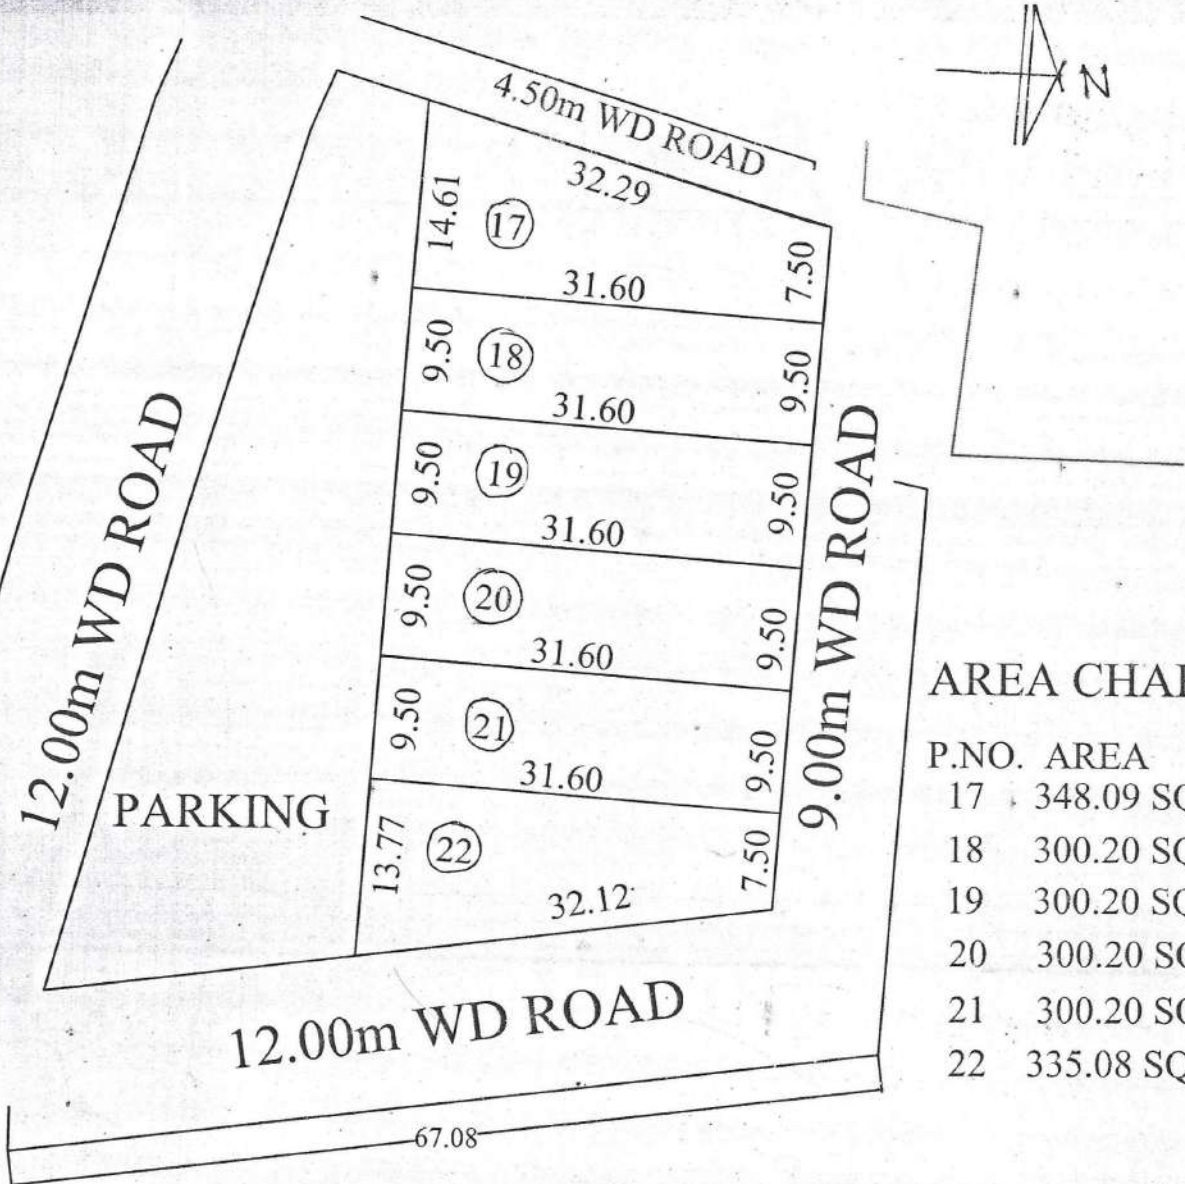

AREA CHART

P.NO.	AREA
17	348.09 SQM
18	300.20 SQM
19	300.20 SQM
20	300.20 SQM
21	300.20 SQM
22	335.08 SQM

PREPARED BY
30/08/08

COMPARED BY
30/8/08
sd. Zafar Ali
dt 26/08/08
J.E.

sd. sharma.
dt 26/08/08
A.E.

A.T.P.
T.P.


SITE PLAN FOR COMMERCIAL PLOT NO.- C-2 AT ABHAY KHAND INDIRAPURAM, GHAZIABAD.

AREA OF COMMERCIAL PLOT = 1509.90 SQ.MT.
F.A.R & GROUND COVERAGE AS PER
BUILDING BYELAWS.

O.H.T. LAND



U.G.R. TANK

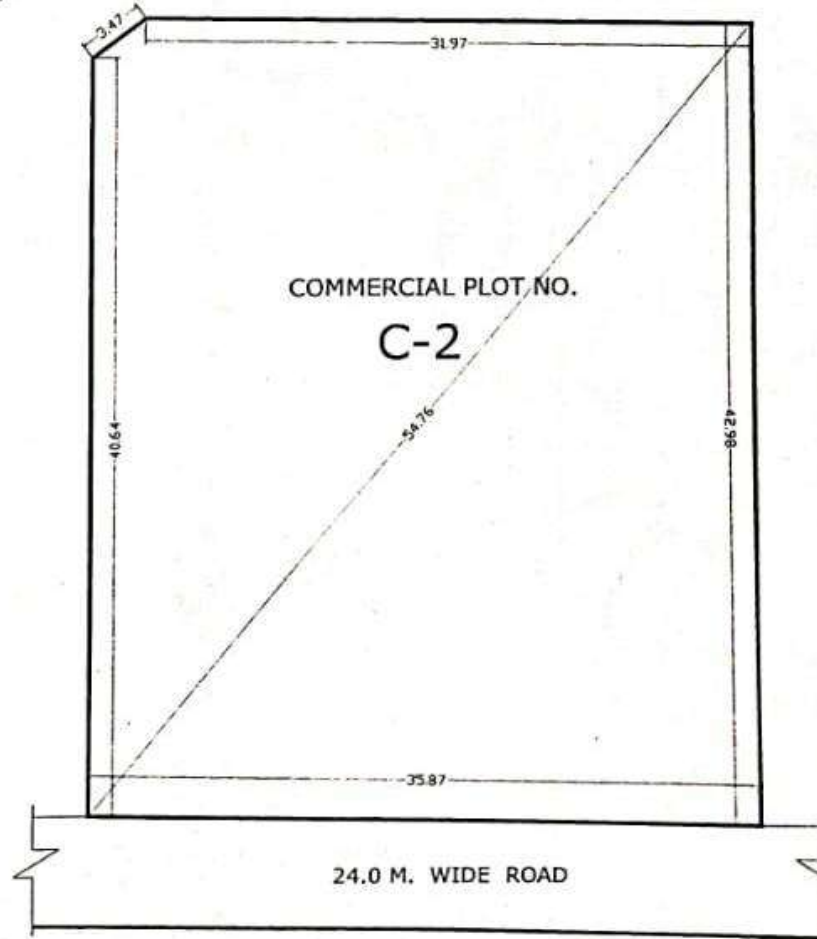

SOCIETY OF FRANCISCAN BROTHER'S SCHOOL


24.0 M. WIDE ROAD

(MEAS. & AREA CAL.) J.E.

A.E.

E.E.

REVISED SITE PLAN OF PLOT NO. EGH-1 (GROUP HOUSING) TO EC-1 (COMMERCIAL), KAUSHAMBI, GHAZIABAD
AS PER THE DECISION TAKEN BY GHAZIABAD DEVELOPEMENT AUTHORITY BOARD IN ITS 170TH MEETING
DATED 02-09-2025 ON PROPOSAL NO.170 / 16 / NIYOJAN ANUBHAG

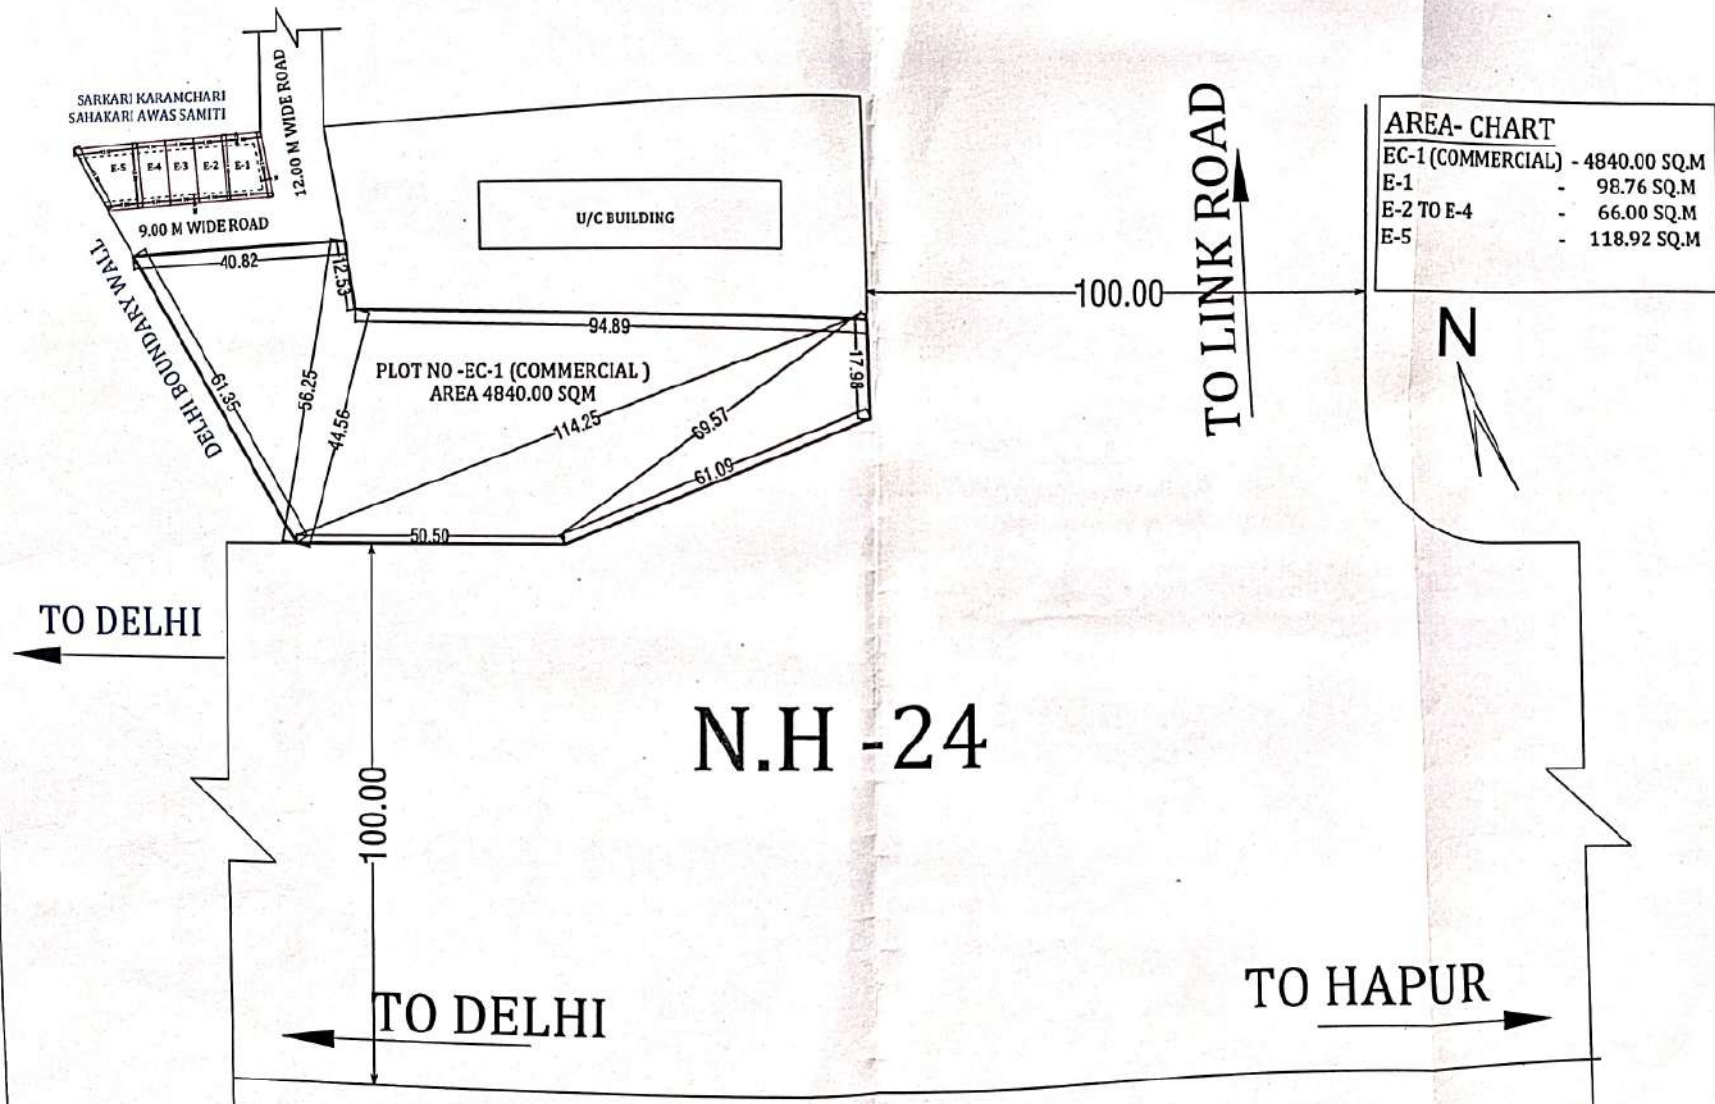

D/MAN
देवेंद्र कुमार
महामंत्री

AMIN

J.E
अनिल कुमार पाण्डेय
अवर अभियन्ता (सिटी)
राज्यक योजना

A.E

E.E
राजीव कुमार सिंह
अधिसारी अभियन्ता
सीटीओ

TEH(LA)

A.T.P.
प्र.क.न. कुमारी निषादी
अवर अभियन्ता


A.E.(P)

C.T.P
अरविन्द कुमार
मुख्य नगर नियोजक

SECRY.

V.G.

TENTATIVE AREA MEASUREMENT
OF
PLOT NO - GH-03 & C-2

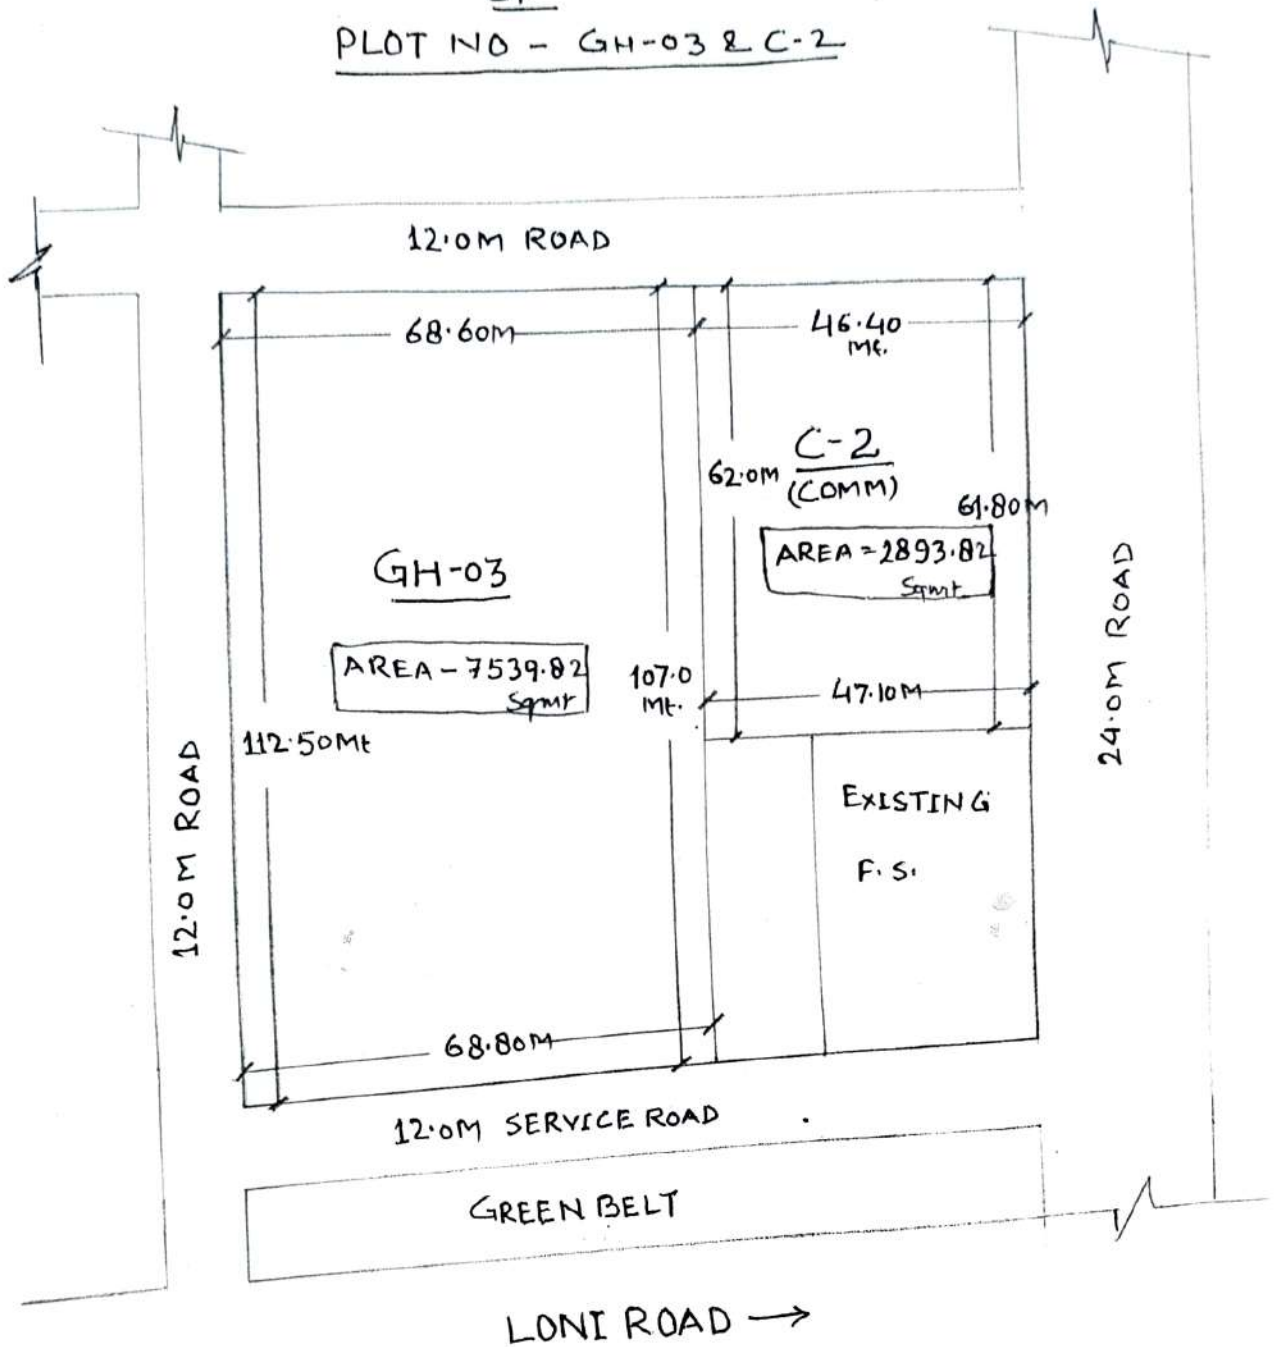


KOYAL ENCLAVE SCHEME

Sankar
A.E.

BB

SITE PLAN OF PLOT NO G.K. III / IN GYAN KHAND 3 INDIRAPURAM T.H. A. GHAZIABAD.

SCALE: 1:500

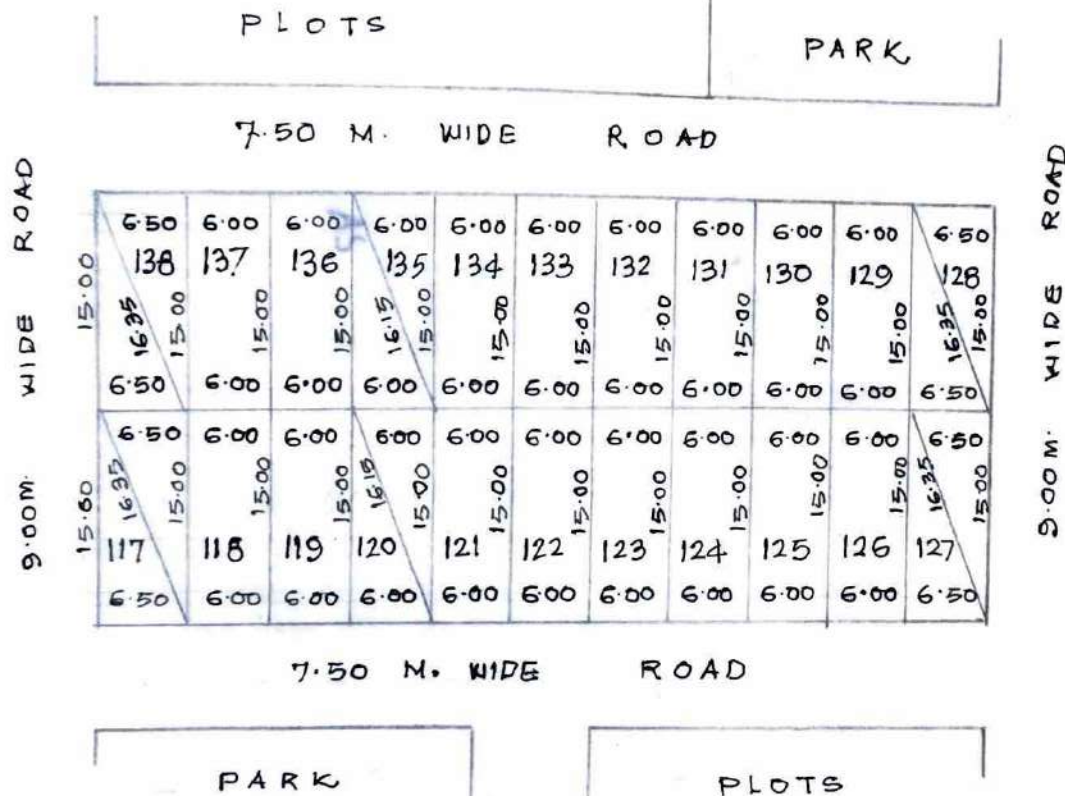

AREA

PLOT No	AREA IN Sq.M.
117	97.50 Sq.M.
118	90.00 "
119	90.00 "
120	90.00 "
121	90.00 "
122	90.00 "
123	90.00 "
124	90.00 "
125	90.00 "
126	90.00 "
127	97.50 "
128	97.50 "
129	90.00 "
130	90.00 "
131	90.00 "
132	90.00 "
133	90.00 "
134	90.00 "
135	90.00 "
136	90.00 "
137	90.00 "
138	97.50 "

PREPARED BY.

COMPARED BY

MEASURED & AREA CALCULATED BY

HD/MAN


A. E.




T. P.

AREA CHECKED BY

SITE PLAN OF HEALTH CENTER IN KOYAL ENCLAVE SCHEME AT (3) SCHEME AT GHAZIABAD

AREA OF HEALTH CENTER = 1642.38 SQ.M.
AREA OF GDA LAND = 60 SQ.M.

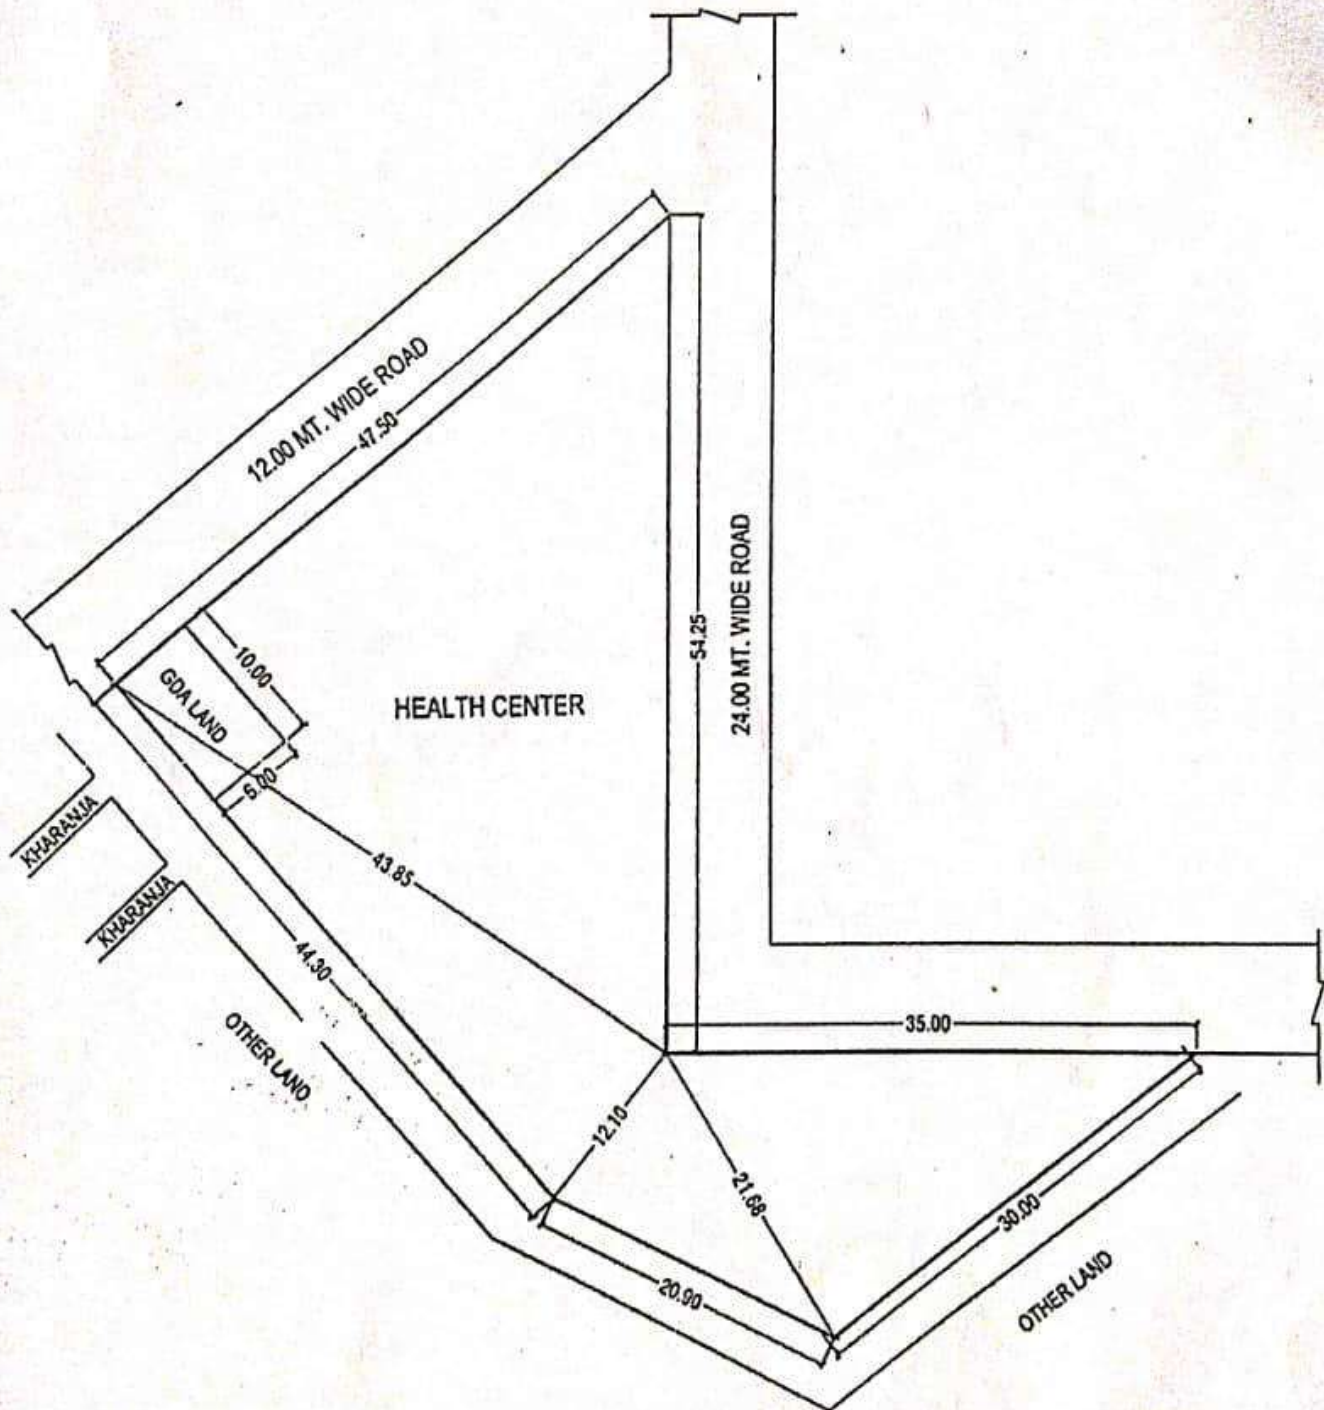

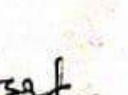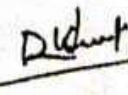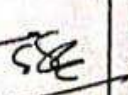 D/M
 I.E.
 A.E.
 E.E.-8
 T.P.
 C.A.T.P.
 SECY.
 V.C.


16/12/23
 लवंगश जमुंगर
 सहायक अभियन्ता
 विशारदी अभियन्ता

REVISED SITE PLAN FOR MEDICAL PLOT & NURSING HOME PLOT AT NYAY KHAND -1 INDRAPUAM SCHEME T.H.A

AREA OF REV. MEDICAL LAND PLOT =2997.36 SQM.
AREA OF PRO. NURSING HOME PLOT =500.00 SQM.



INDRAPURAM PUBLIC SCHOOL

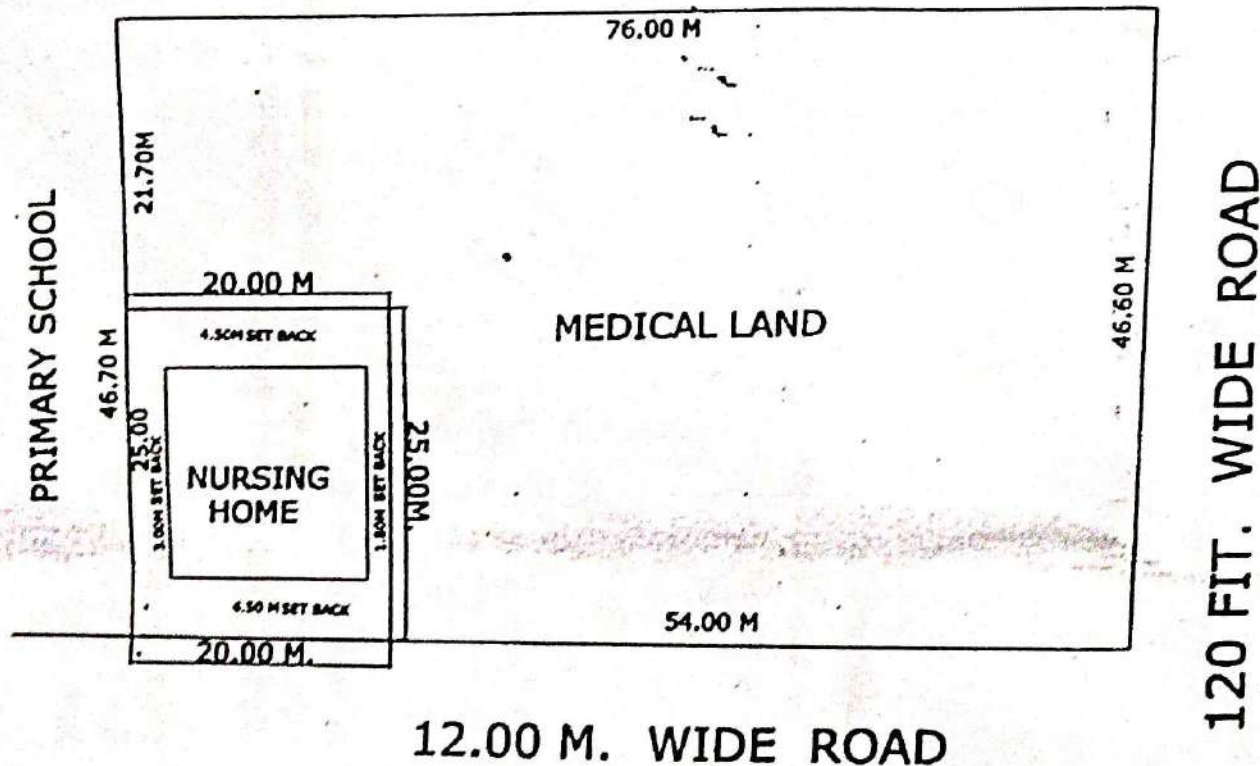


D/M AMIN J.E. A.E. E.E.-6 T.H. T.P. C.A.T.P. SECY. V.O.

REV. PART LAYOUT PLAN OF COMMERCIAL PLOTS (VEHICLE FREE) AT NYAY KHAND- 1 INDIRAPURAM GZB.

AREA-CHART

CP - 1	= 173.72 Sqmt.
CP - 2	= 173.72 Sqmt.
CP - 3	= 150.00 Sqmt.
CP - 4 TO CP-8	= 135.00 Sqmt.
CP - 9	= 154.43 Sqmt.
CP-10	= 157.53 Sqmt.
CP-11 TO CP-15	= 135.00 Sqmt.
CP-16	= 150.00 Sqmt.
CP-17 TO CP-23	= 135.00 Sqmt.
CP-24	= 150.25 Sqmt.
CP-25	= 141.67 Sqmt.
CP-26	= 132.66 Sqmt.
CP-27	= 128.95 Sqmt.
CP-28	= 133.40 Sqmt.
PARKING	= 1758.09 Sqmt.
PETROL PUMP	= 657.58 Sqmt.

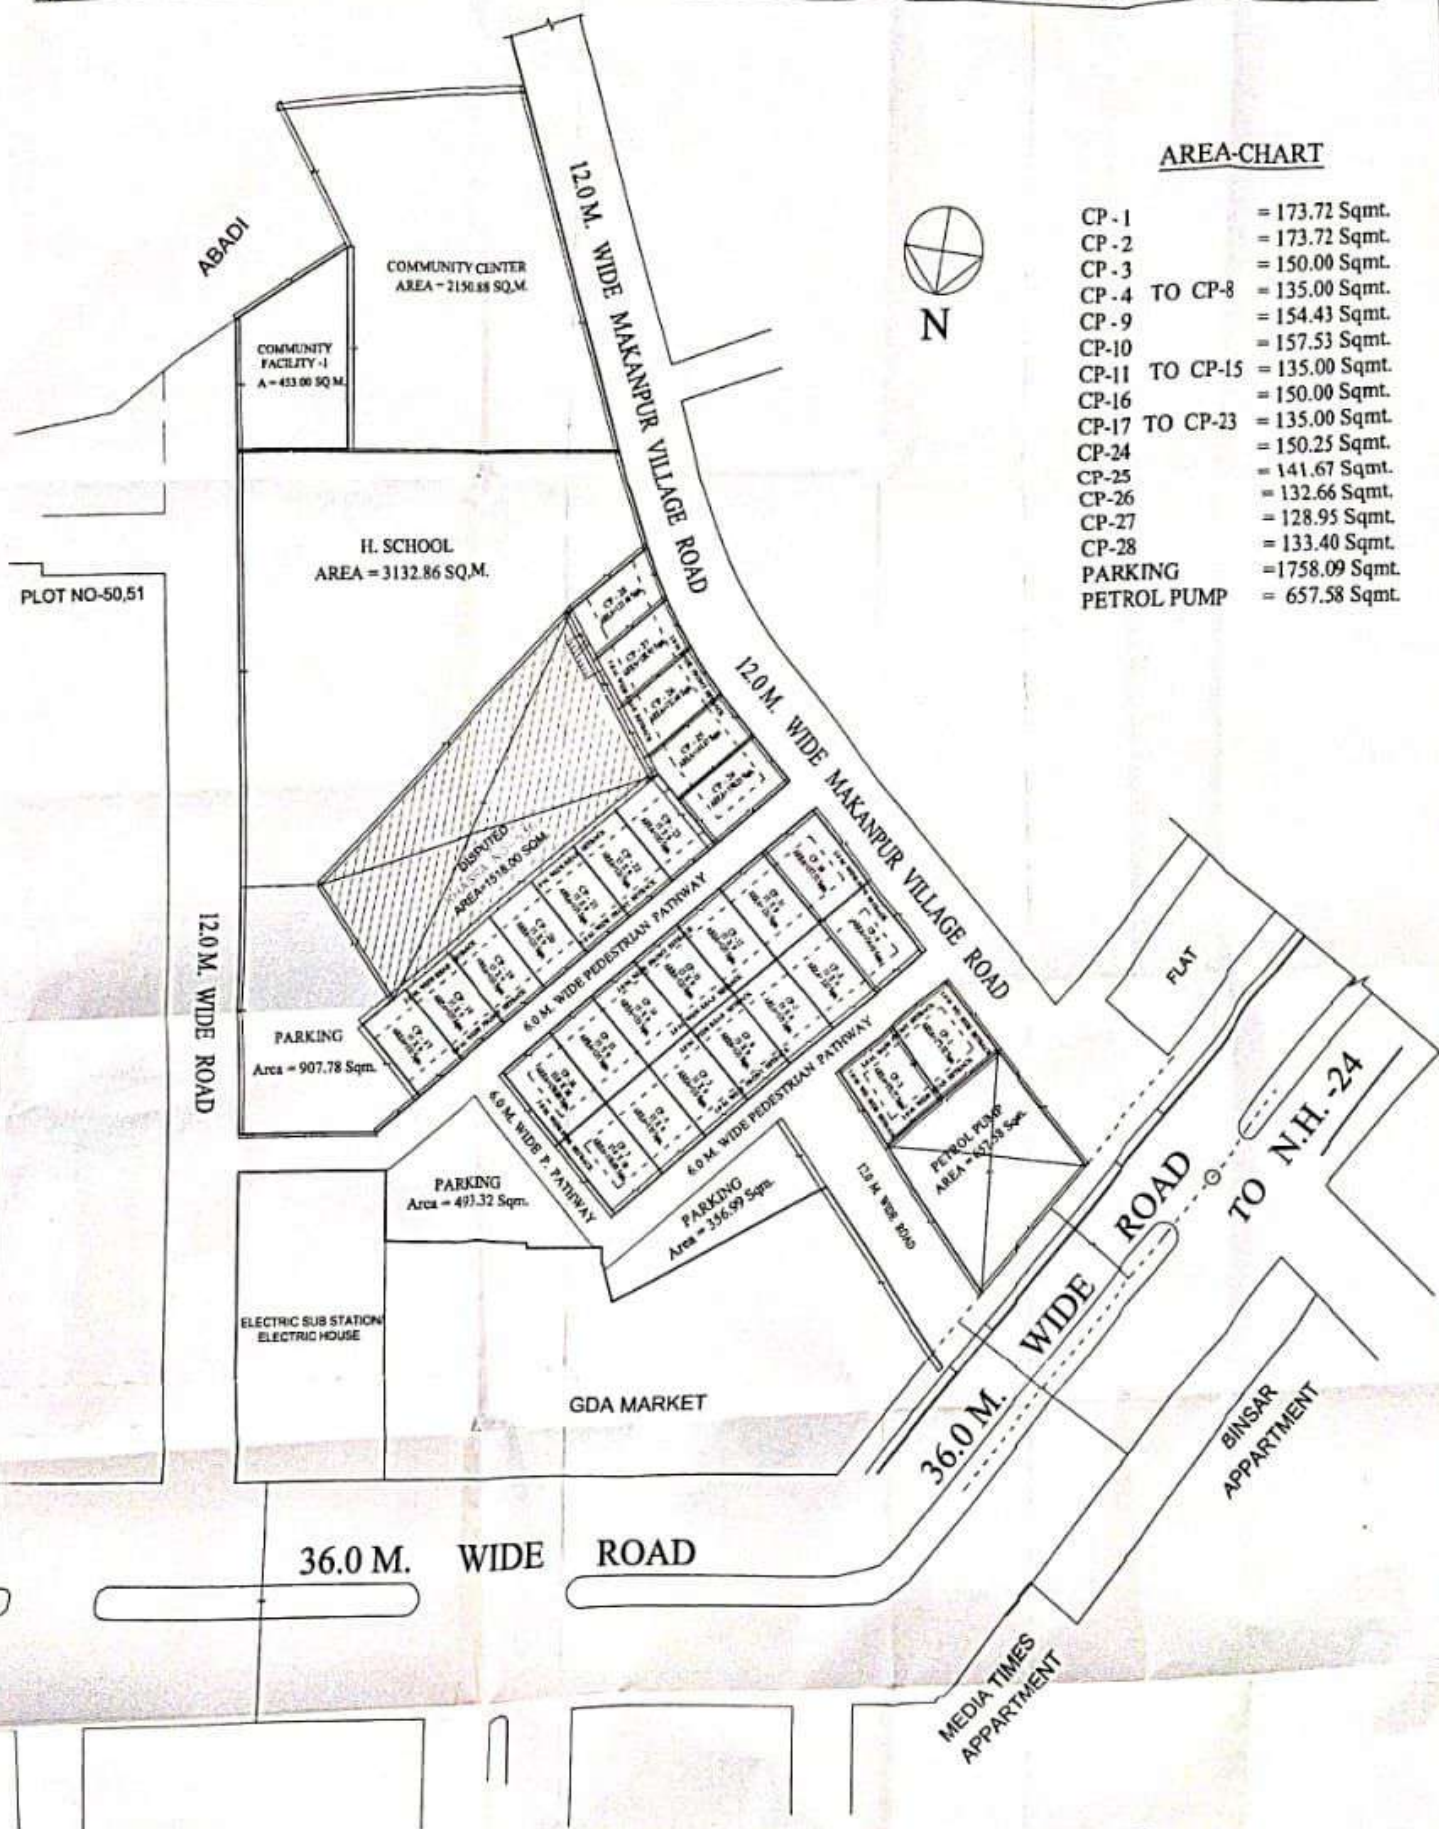


SITE PLAN FOR PLOT NO. SKIV

SCALE 1:1000

AT INDIRAPURAM T.H.A. GHAZIABAD

AREA CHART	AREA
708	211.88 M ²
709	200.11
710	200.11
711	200.11
712	200.11
713	200.11
714	200.11
715	200.11
716	200.11
717	200.11
718	200.11
719	200.11
720	200.11
721	200.11
722	200.11
723	200.11
724	200.11
725	200.11
726	200.11
727	200.11
728	200.11
729	97.50 M ²
730	91.50 M ²
757	
758	98.90 M ²

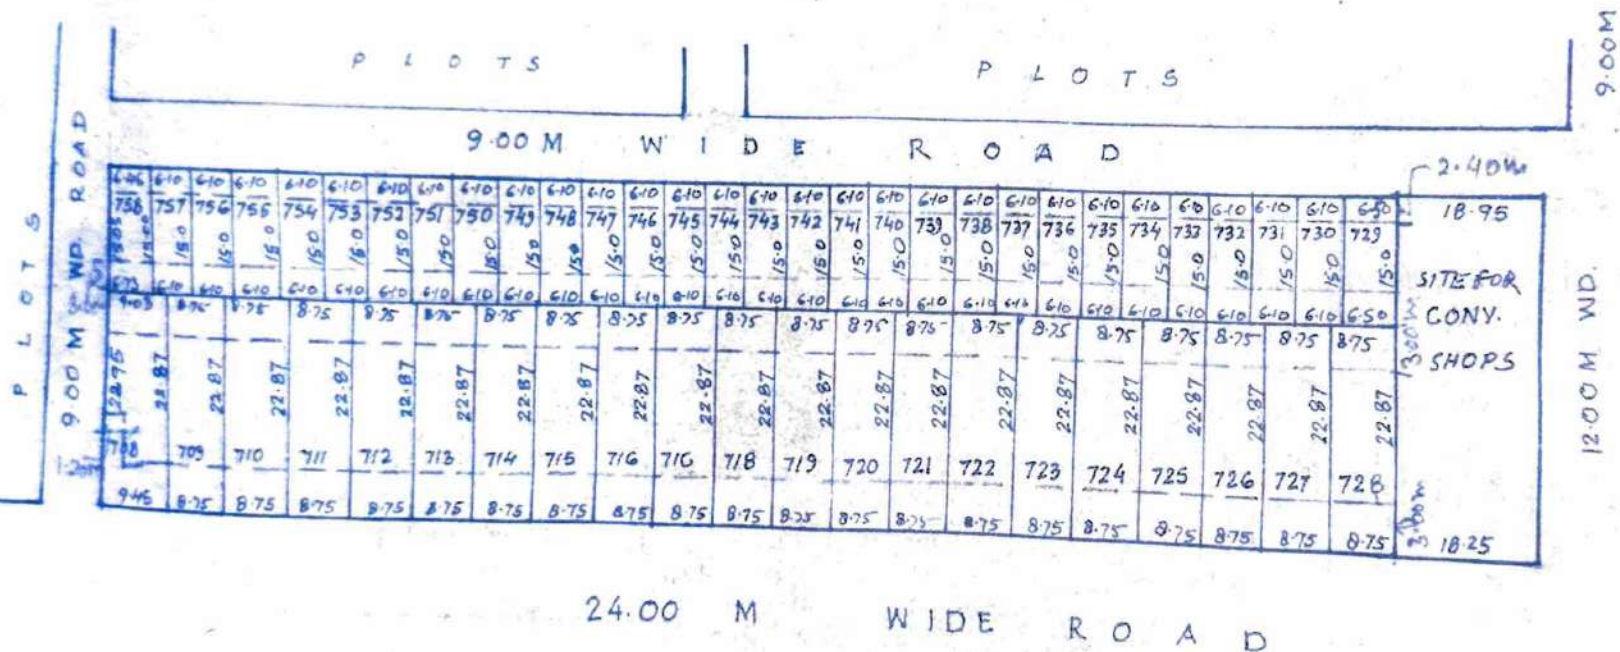

PREPARED BY

03/01/2000
COMPALED BY


MEASURED BY

H.D/MAN

ASST. ENGR

06/01/2000
TOWN PLANNER

SITE PLAN OF PLOT FOR BANK, ART GALLERY, HOTEL & FILLING STATION AT KARPOORI FURAM SCHEME.

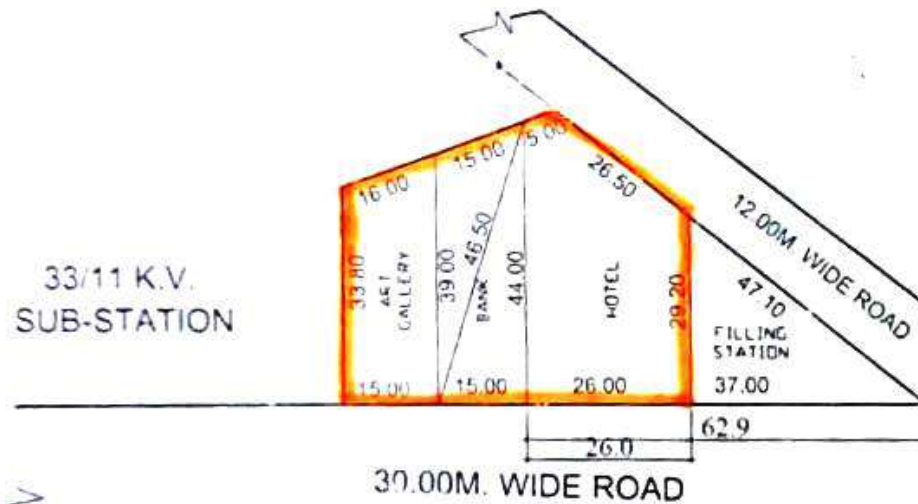


AREA OF ART GALLERY = 540 SQM
 AREA OF BANK = 580.00 SQM
 AREA OF HOTEL = 1007.00 SQM
 AREA OF FILLING STATION = 533.00 SQM



PREPARED BY: AMIN MEASURED BY: J.E. A.E. E.E. TEH.(L.A.) T.P. C.A.T.P. SECY.

SITE PLAN OF PLOT FOR OLD AGE HOME AT KARPOORI PURAM




AREA OF PLOT = 2233.05 SQM

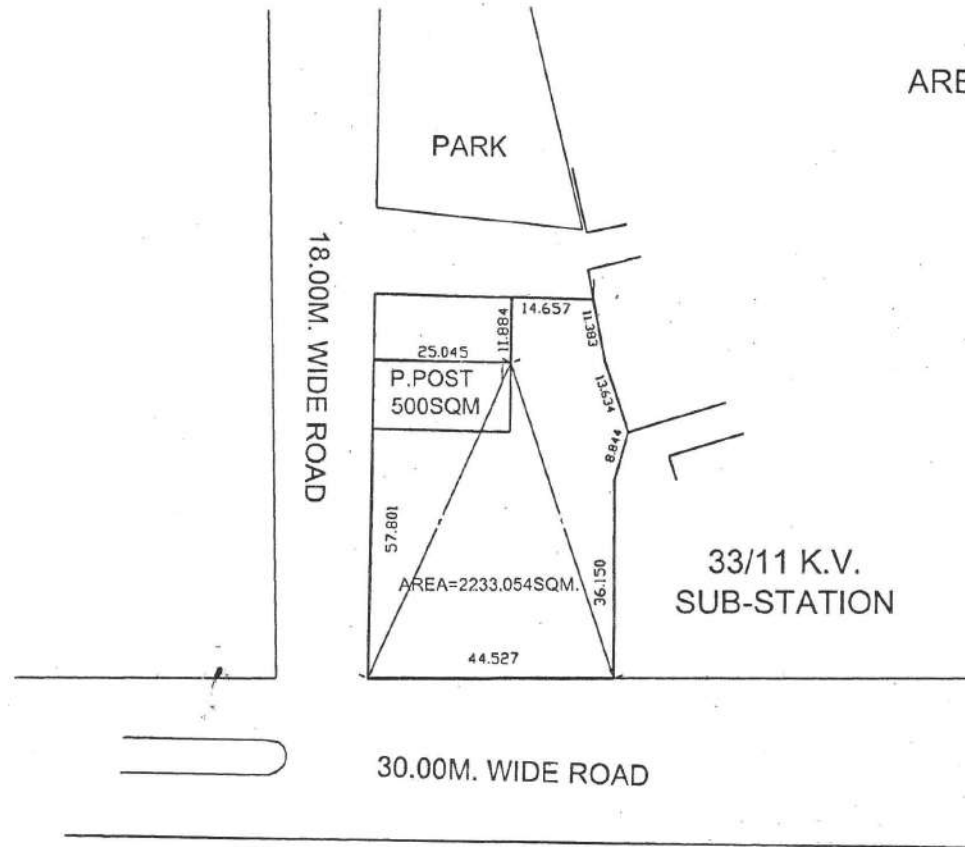

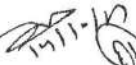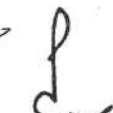 PREPARED BY. AMIN
 MEASURED BY. J.E.
 A.E.
 E.E.
 T.E. (L.A.)
 T.P.
 C.A.T.P.
 SECY.
 V.C.

REVISED SITE PLAN OF PLOT NOS. 248 TO 254 & P/N SCHOOL AT KAUSHAMBI GZB.

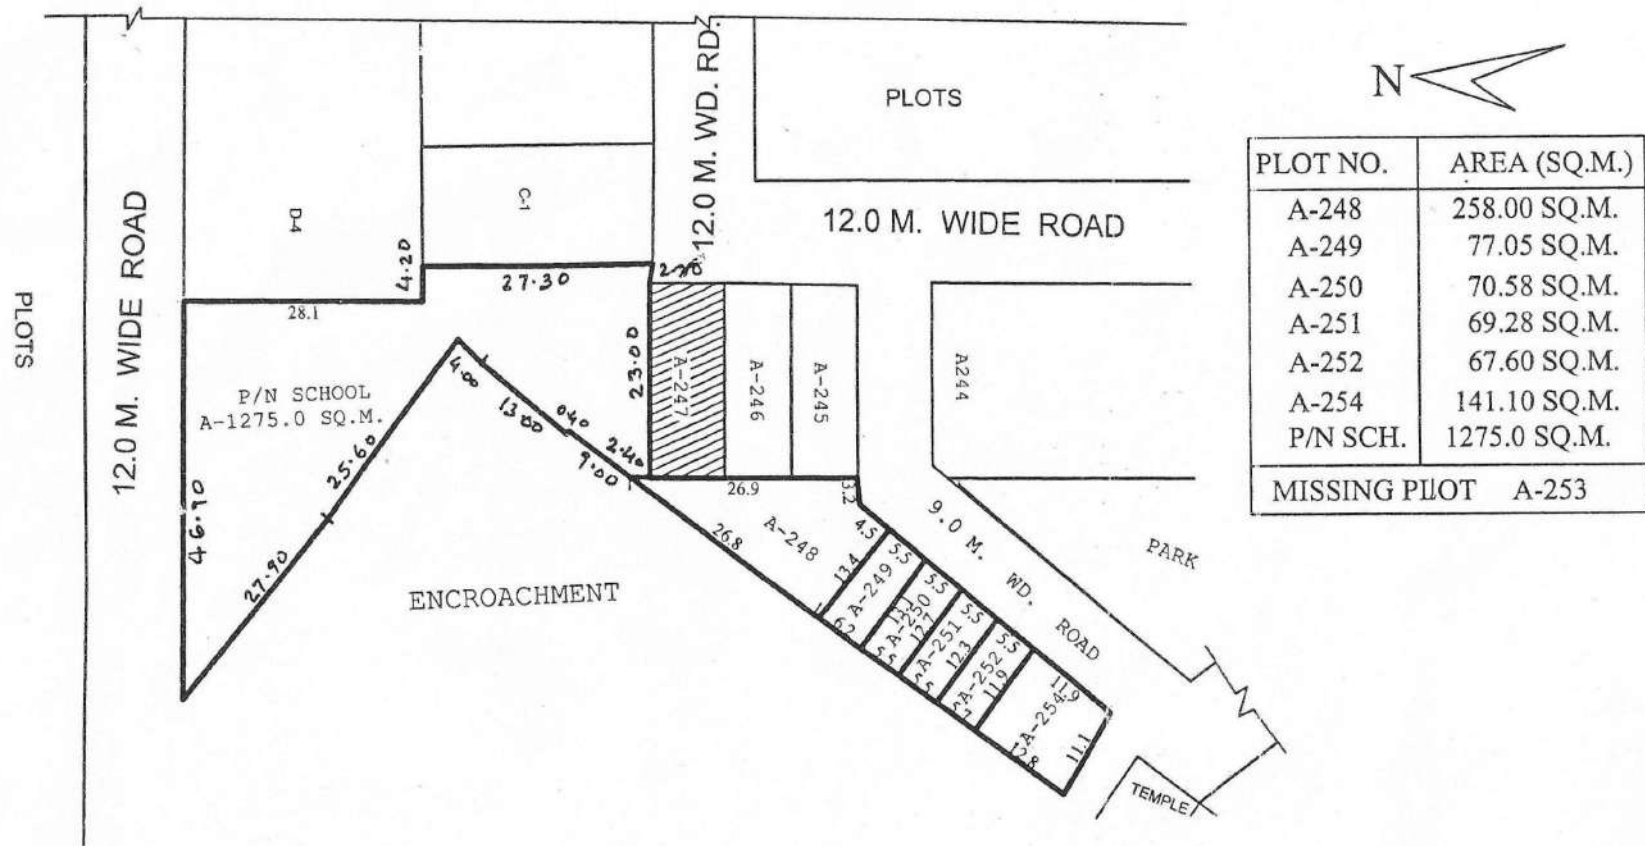

4-6-15
/Man

AMIN

J.E.

A.E.

E.E.

TEH-LA

T.P.

C.A.T.P.

SECRY.

V.C.

REVISED SITE PLAN OF HS-2
AT KOYAL ENCLAVE SCHEME, LONI, GHAZIABAD

AREA SCHEDULE

HIGHER SECONDRY-2 (H/S-2)= 6395.00 Sqmt.
GROUND COVERAGE = 30 %
PERMISSIBLE F.A.R. = 1.00



lan


27/7/2020
JUN. ENGR.

27.11.20
ASTT. ENGR.

S. ENGR.

Q
T. P. (R)

2
T. P. (K)

[Handwritten signature]



SECRETARY

Kanchan
VICE CHAIRMAN

SITE PLAN OF RESIDENTIAL PLOT No. - K-1, GROUP HOUSING (GH) No. - 1, 1A & 10, PRIMARY / NURSURY (P/N) No. - 1 & FILLING STATION AT KOYAL ENCLAVE SCHEME, LONI, GHAZIABAD

AREA SCHEDULE

RESIDENTIAL PLOT No.K-1	= 1265.00 Sqm.
FILLING STATION	= 2500.00 Sqm.
GROUP HOUSING (G.H.) No.-1	= 8565.00 Sqm.
GROUP HOUSING (G.H.) No.-1A	= 6958.00 Sqm.
GROUP HOUSING (G.H.) No.-10	= 7140.00 Sqm.
PRIMARY / NURSURY (P/N) No.-1	= 3726.00 Sqm.

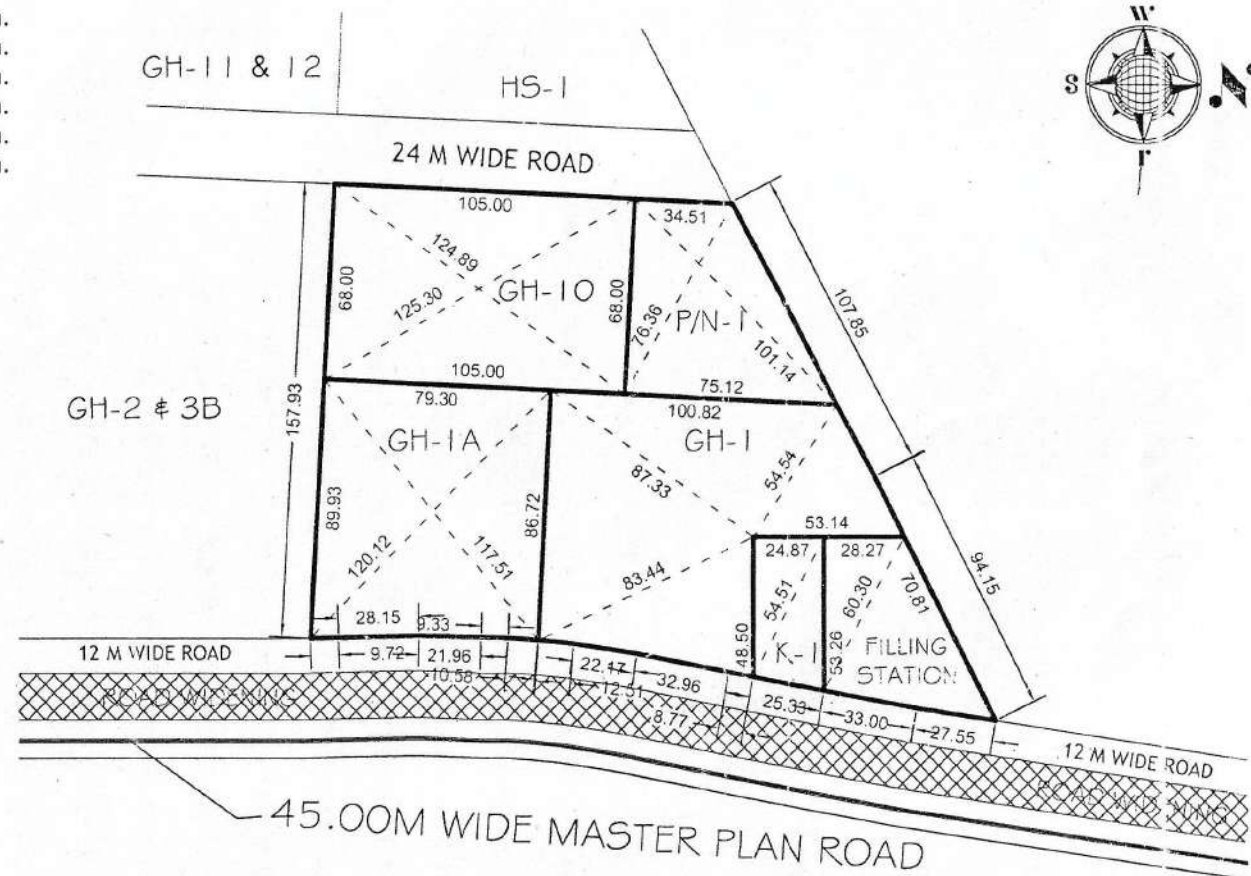

[Signature]
NITIN KUMAR
D/Man

[Signature]
ANAND SWAIN
AMIN

[Signature]
R.K. KAUSHIK
JUNIOR ENGINEER

[Signature]
NARENDRA KUMAR
ASSISTANT ENGINEER

[Signature]
R.K. JAISWAL
EXECUTIVE ENGINEER

[Signature]
RAJKUMAR MITTAL
TEHSILDAR (L.A.)

[Signature]
JYOTI PRASAD
TOWN PLANNER

[Signature]
ISTIAQ AHMED
CA 79


[Signature]
RAVINDRA GODGOLE
SECRETARY

[Signature]
VIJAY KUMAR GOYAL
VICE CHAIRMAN

PLAN OF COMMERCIAL PLOT, GROUP HOUSING (GH) No. - 11 & 12, 12A, PRIMARY / NURSURY (P/N) No. - 2, HIGHER SECONDRY (H.S.) -1, COMMUNITY AT KOYAL ENCLAVE SCHEME, LONI, GHAZIABAD

AREA SCHEDULE


COMMERCIAL PLOT	= 6417.02 Sqm.
GROUP HOUSING (G.H.) No.-12A	= 2090.00 Sqm.
GROUP HOUSING (G.H.) No.-11 & 12	= 11915.26 Sqm.
COMMUNITY	= 4772.00 Sqm.
PRIMARY / NURSURY (P/N) No.-2	= 5011.00 Sqm.
HIGHER SECONDRY (H/S) No.-1	= 5547.00 Sqm.

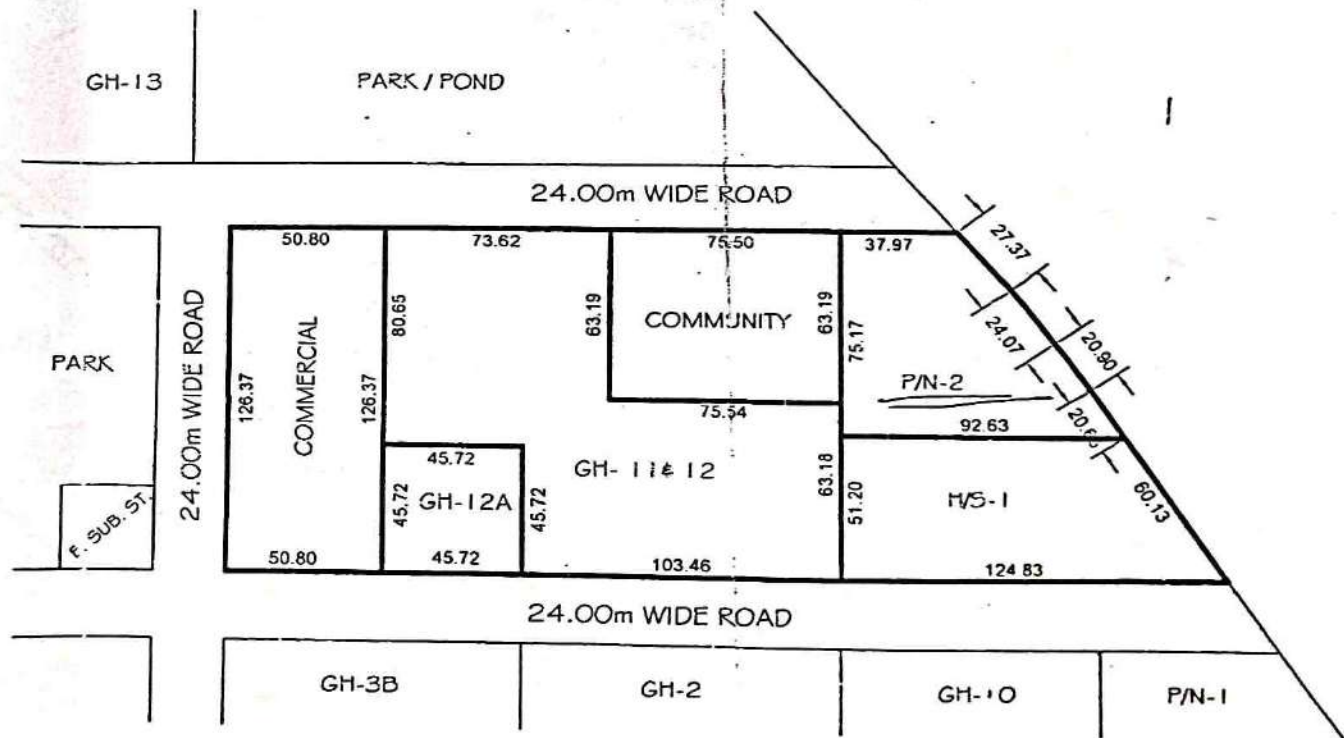


23/6/16
 D/Man
 ANAND SHARMA
 JUNIOR ENGINEER
 R.K. KAUSHIK
 ASSISTANT ENGINEER
 KARENDRA MONAR
 EXECUTIVE ENGINEER
 RAJKUMAR MITTAL
 TEHSILDAR (L.A.)
 23/6/16
 TOWN PLANNER
 ISTYAGAR
 C.A.P.
 23/6/16
 RAVINDRA GODSOLE
 SECRETARY
 V.L.A. S. GUPTA GOYAL
 VICE CHAIRMAN

**SITE PLAN OF KIOSK PLOT NO KP-1 SHAKTI KHAND-4 IN
INDRAPURAM SCHEME G.M.P GHAZIABAD**

TOTAL AREA OF KIOSK PLOT NO = 85.41 SQM.

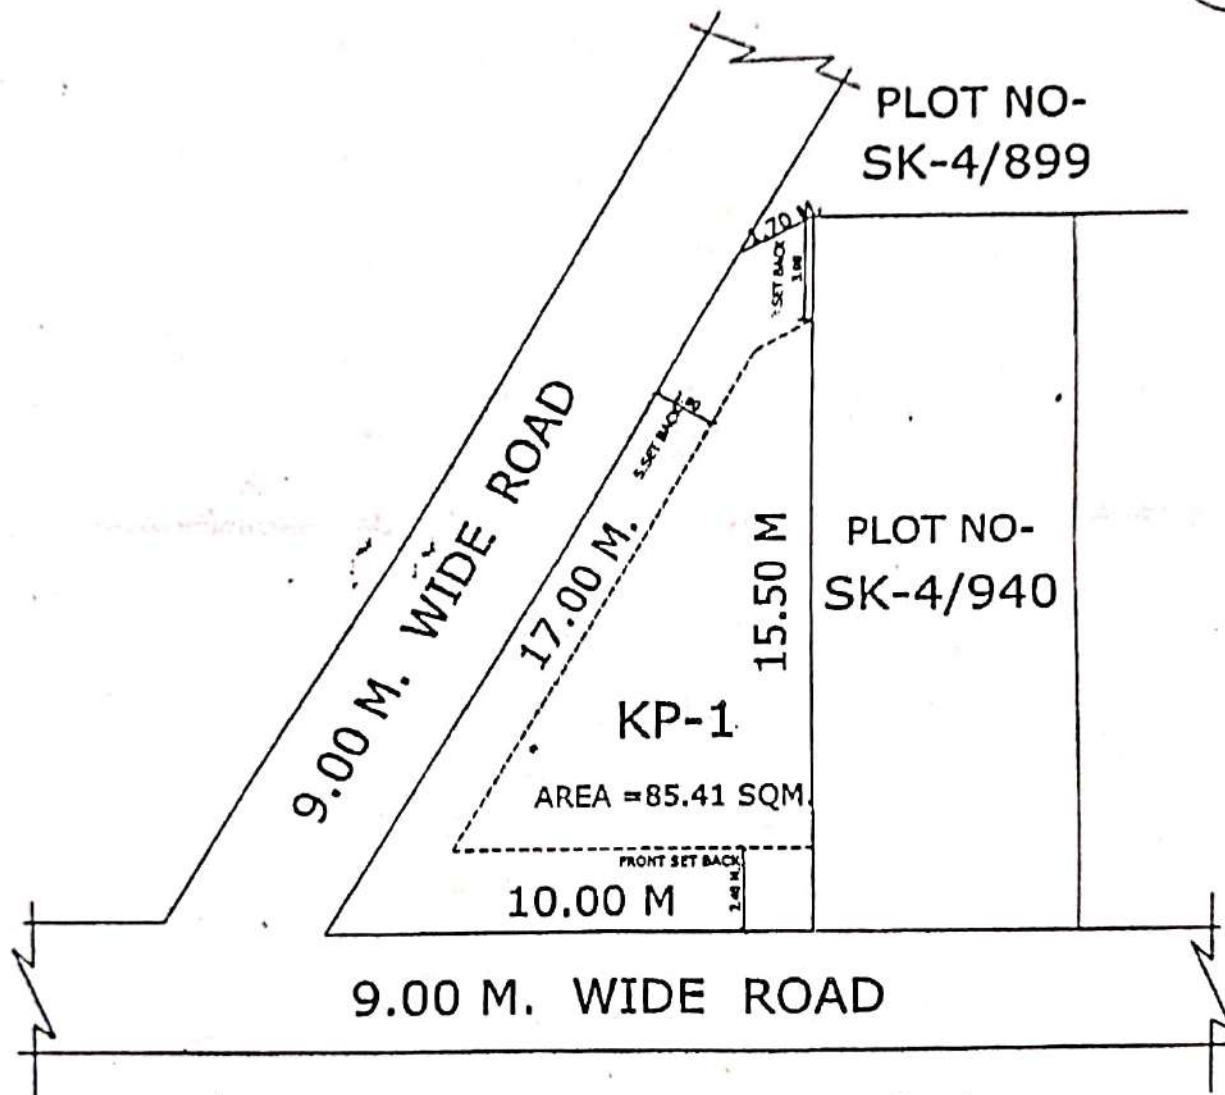


D/M

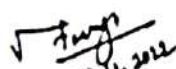

15.11.2012
J.E.


A.E.


E.E.6



T.P.


C.A.T.P.


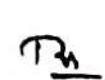

SECY.



PROPOSED PART LAYOUT PLAN AT SECTOR VI VAISHALI

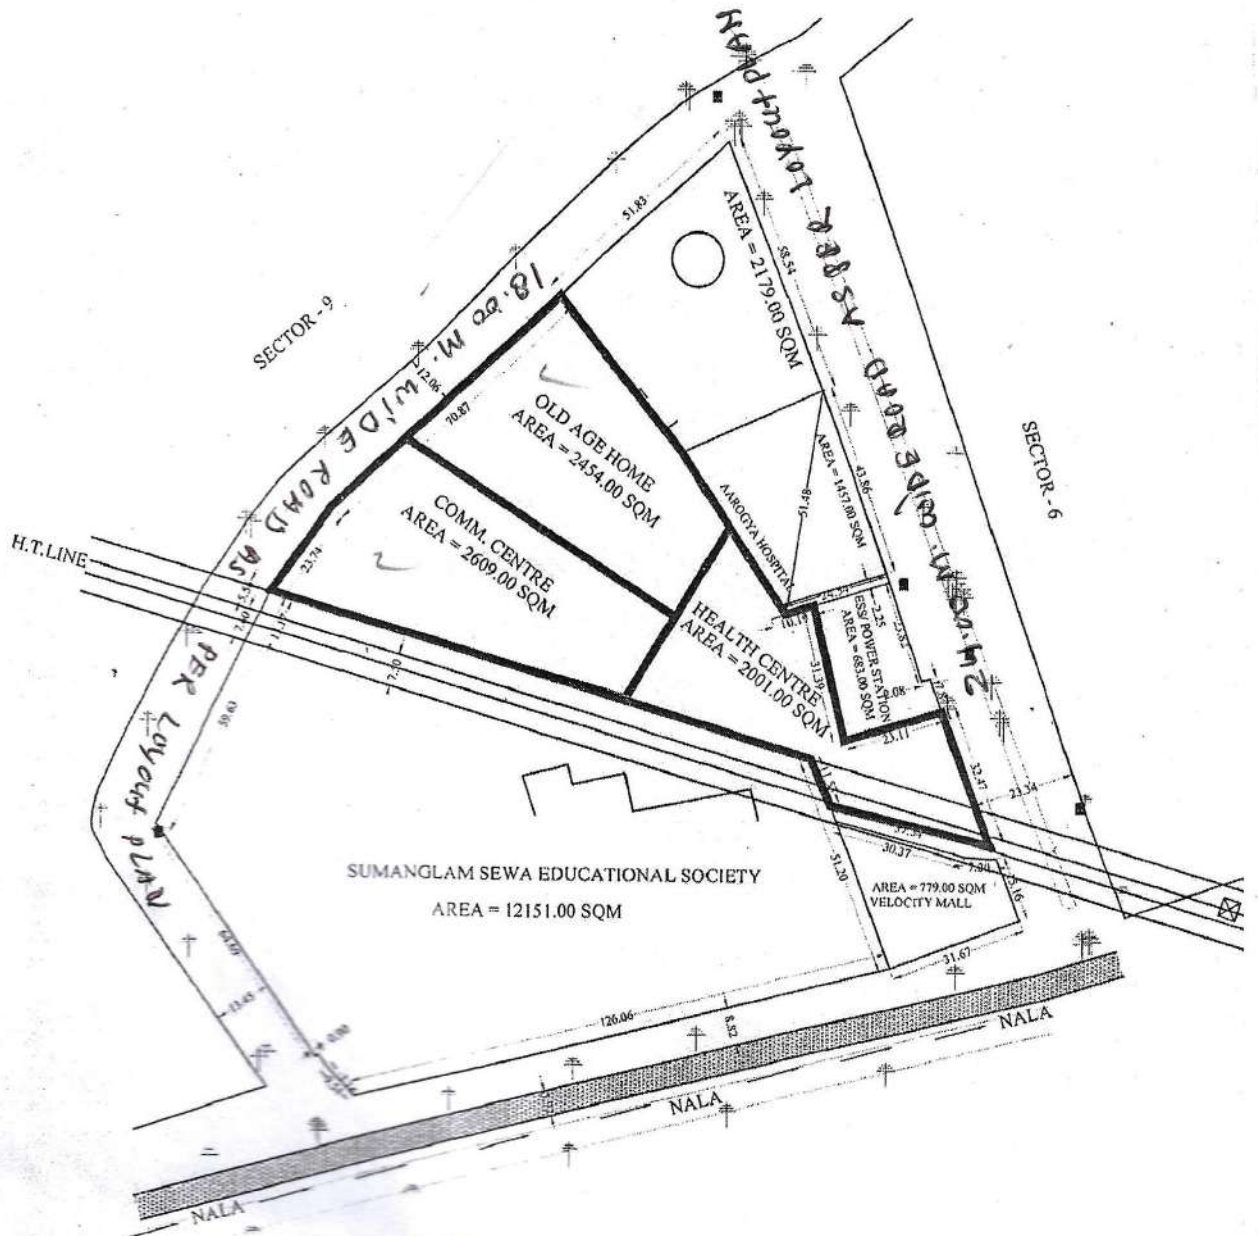

SITE PLAN OF CONV. SHOPS PLOT No. N.K.-III/ C.S / NEAR E.W.S.(F/S) FLAT
NO. 785-788 AT NYAY KHAND - III INDIRAPURAM, GHAZIABAD.

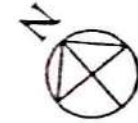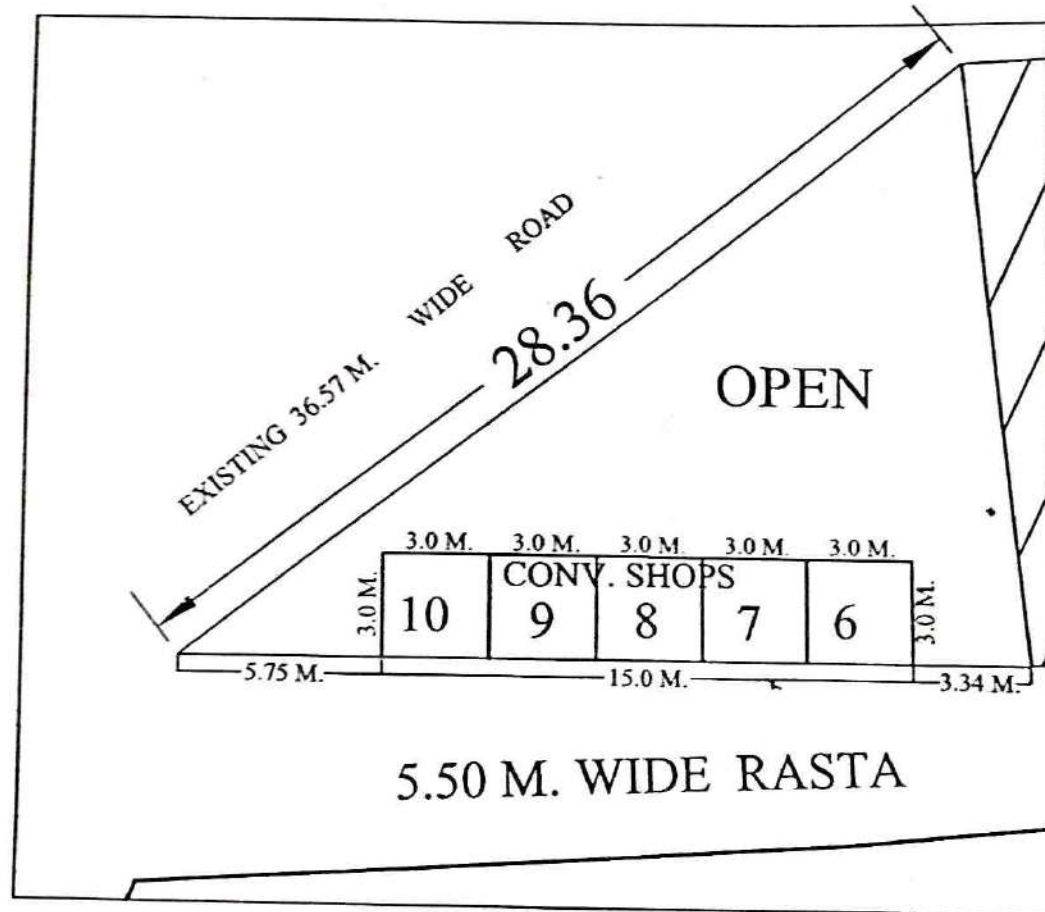

PLOT NO.	AREA
C.S - 6	9.00 SQ.M.
C.S - 7	9.00 SQ.M.
C.S - 8	9.00 SQ.M.
C.S - 9	9.00 SQ.M.
C.S - 10	9.00 SQ.M.

[Signature]

D.MAN

[Signature]

J.E.

[Signature]

A.E.

[Signature]

E.E.

[Signature]

T.P.

[Signature]

C.A.T.P.

[Signature]

SECRETARY

[Signature]

VICE CHAIRMAN

REVISED PART LAYOUT PLAN OF SCHEME NO.-10 DELHI - U.P. BORDER ON KHASRA NO.-3, 4 & 10 AT CHIKAMBAR PUR ON G.T. ROAD GHAZIABAD

DETAIL OF SHOP PLOTS IN POCKET - A

S.NO	TYPE	SIZE	AREA	PLOT NO.	NOS.
1	I	2.5MX5.5M	13.75 SQ.M. (148.00 SQ.FT.)	S-26 TO 49, S-60 TO 61, S-87A, 88 TO 124,	09
2	II	2.4MX5.3M	12.72 SQ.M. (136.91 SQ.FT.)	S-18, 19, 20, 20A, B, C, D, E, 21	09
3	III	2.4MX4.85M	11.64 SQ.M. (125.23 SQ.FT.)	S-9, TO 17	09
4	IV	2.4MX4.5M	10.80 SQ.M. (116.25 SQ.FT.)	S-1 TO 7, 7A, 8, 22 TO -25	09
5	V	2.5MX4.0M	10.00 SQ.M. (107.64 SQ.FT.)	S-50 TO S-59, S-68 TO 87	09
TOTAL SHOPS PLOTS					127
1	COMM.		324.90 SQ.M.	C-1	01
2	COMM.		142.00 SQ.M.	C-2	01
3	COMM.		238.87 SQ.M.	C-3	01

DETAIL OF SHOP PLOTS IN POCKET - B

S.NO.	TYPE	SIZE	AREA	PLOT NO.	NOS.
1	I		55.0 SQ.M. (592.02 SQ.FT. approx.)	S-93 TO 99	07
2	II	3.0MX6.0M	18.00 SQ.M. (193.75 SQ.FT.)	S-80 TO 92	13
3	III	2.5MX5.5M	13.75 SQ.M. (148.00 SQ.FT.)	S-50 TO 79	30
4	IV	2.25MX4.5M	10.125 SQ.M. (108.98 SQ.FT.)	S-01 TO 49	49
	V	2.5MX4.0M	10.00 SQ.M. (107.64 SQ.FT.)	S-100 TO 123	24
TOTAL SHOPS PLOTS					123
5	COMMERCIAL		132.69 SQ.M. (1428.27 SQ.FT.)	C-1	01
6	COMMERCIAL		135.96 SQ.M. (1463.47 SQ.FT.)	C-2	01

नोट- पार्ट ले-आउट प्लान में दर्शित अनाविकृत निर्माण (रोडवेड पोर्सन) से ग्रस्त भूमि पर प्रस्तावित नियोजन स्थल से नियमानुसार अनाविकृत निर्माण करने के उपरान्त ही प्रभावी होगा।

D/MAN

AMIN

J.E.

A.E.

E.E-ZONE-8.

TEHSILDAR-L.A.

T.P.

C.A.T.P.

SEC./V.C.

V.C.